



## West Elevation

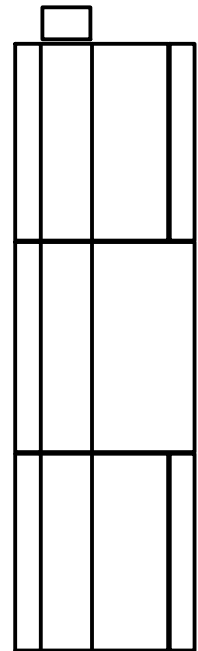

Column C  
West elevation -  
beyond

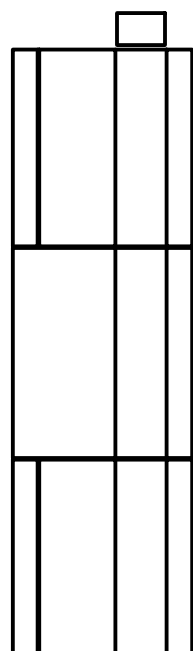

Column B  
East elevation  
(inside looking West)

	PROJECT Gale Road			
	TITLE Guest suite - West elev. and dtl.			
APPROVED	SIZE	CODE	DWG NO	REV
CHECKED	B			
DRAWN	Anthony Welton	4/21/2022	SCALE 1:30	WEIGHT
				SHEET 1/4