



Looking West

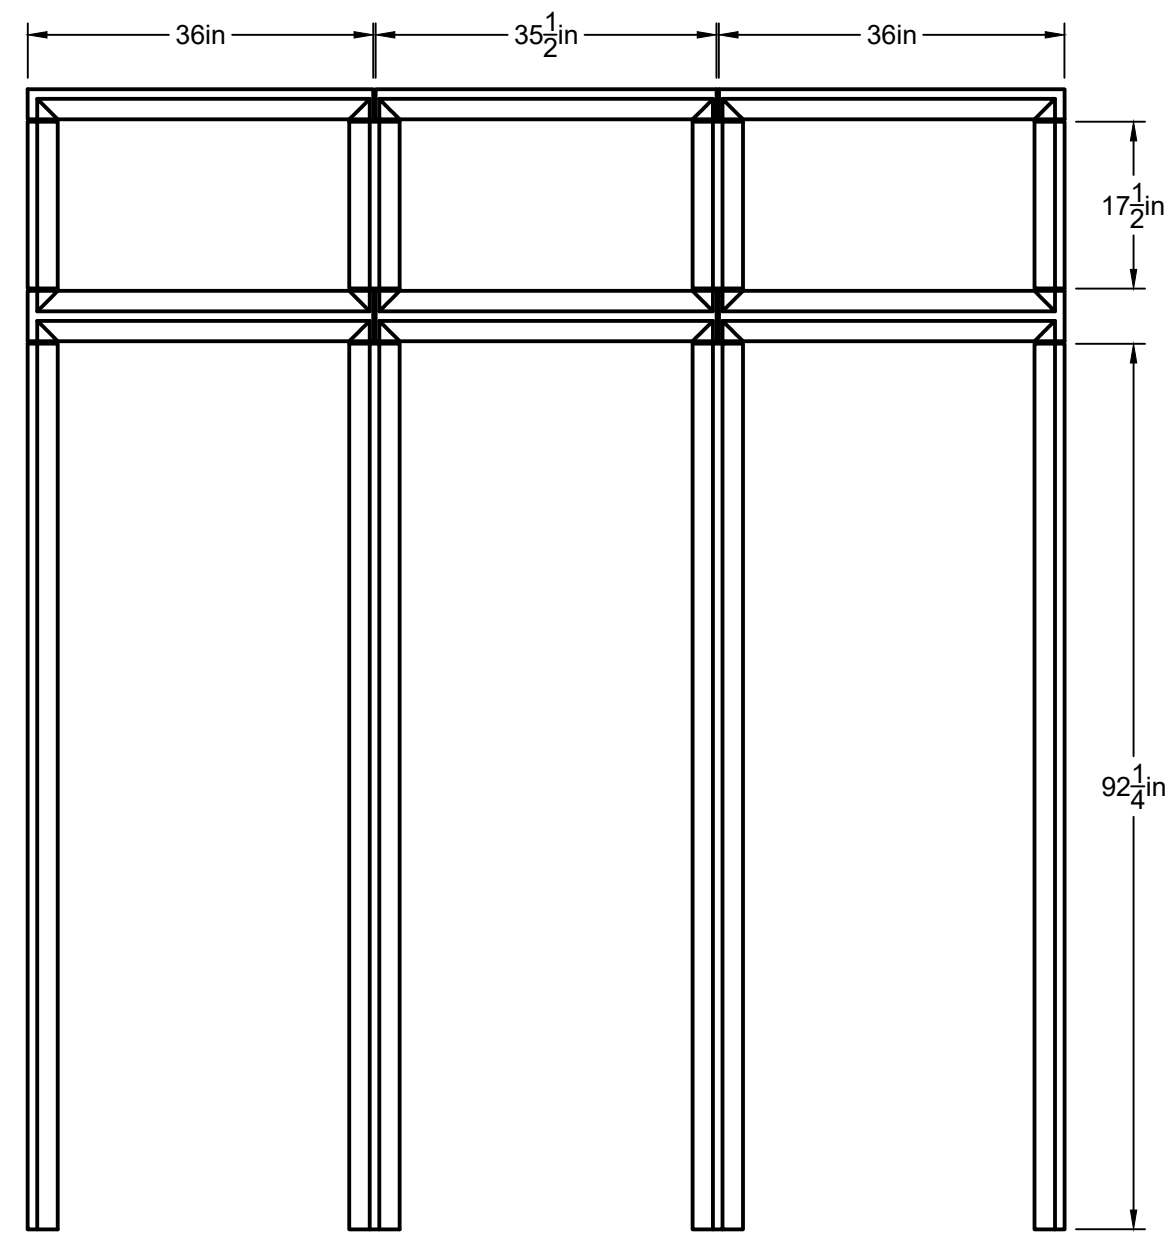

Looking North

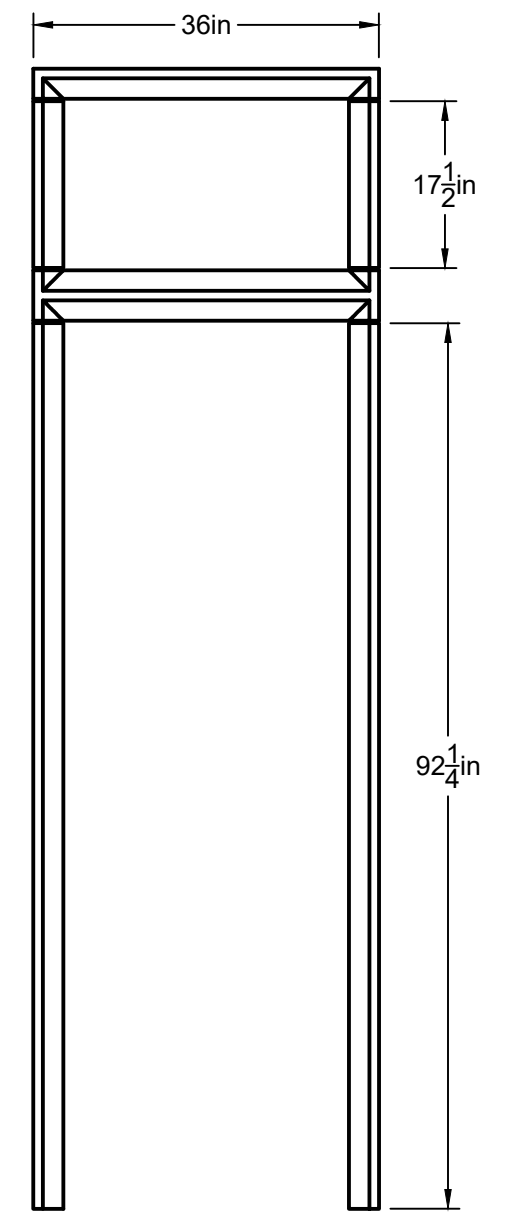

Looking East

| | | | | | |
|----------|----------------|---------------------------|------------|--------|-----------|
| | | PROJECT Gale Road | | | |
| | | TITLE N132, W101, E176 | | | |
| APPROVED | | SIZE | CODE | DWG NO | REV |
| CHECKED | | B | | | |
| DRAWN | Anthony Welton | 3/3/2022 | SCALE 1:20 | WEIGHT | SHEET 1/1 |