


FRONT

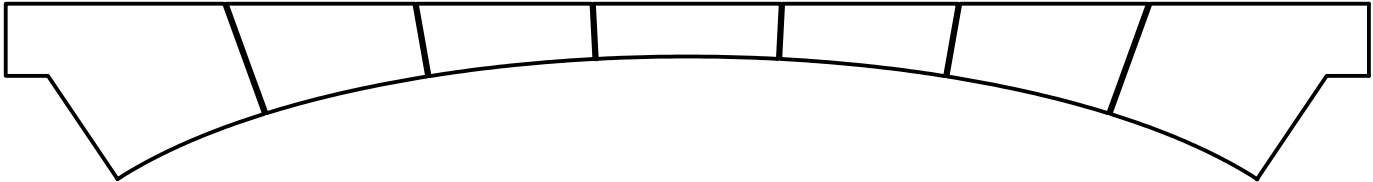

SOFFIT



BACK

		PROJECT			
		Gale Road			
		TITLE			
		Exercise vestibule arch			
APPROVED		SIZE	CODE	DWG NO	REV
CHECKED		B			
DRAWN	Anthony Welton	3/7/2022	SCALE 1:20	WEIGHT	SHEET 1/1