




		PROJECT			
		Gale Road			
		TITLE			
		W Terrace, N End			
APPROVED		SIZE	CODE	DWG NO	REV
CHECKED		B			1
DRAWN	Anthony Welton	4/5/2022	SCALE 1:50	WEIGHT	SHEET 1/5

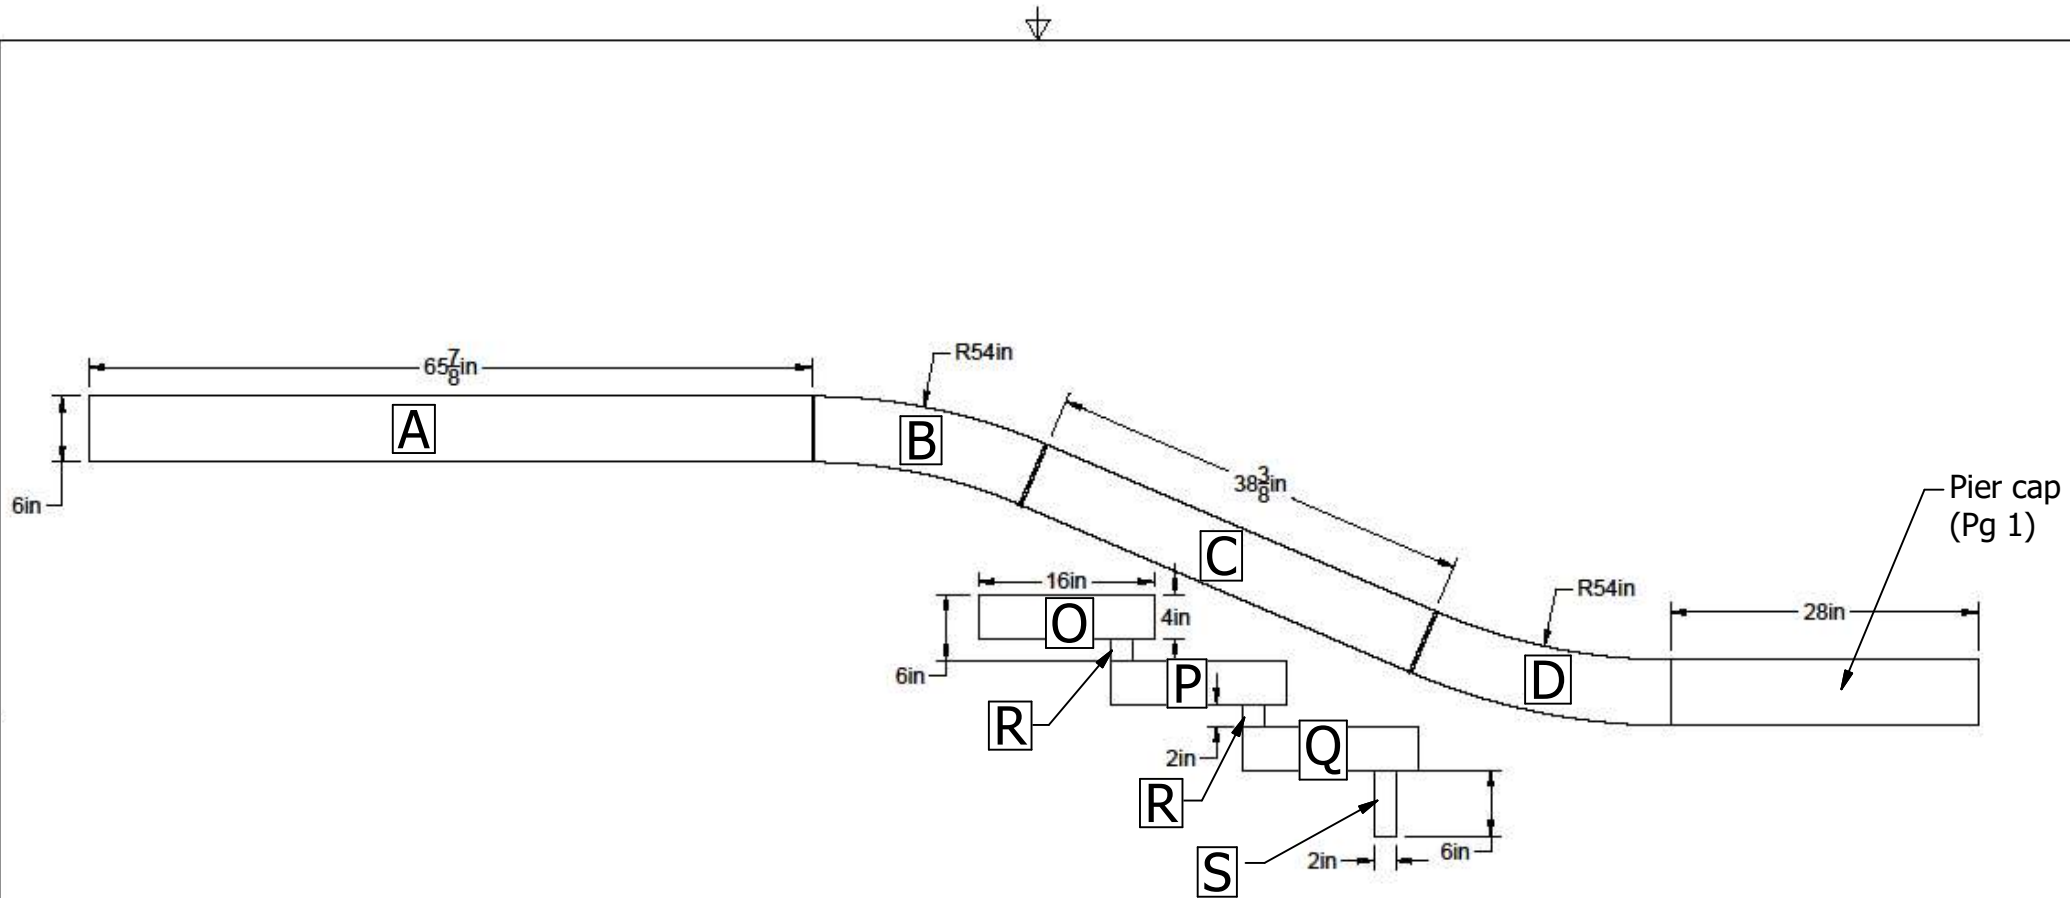

		PROJECT			
		Gale Road			
		TITLE			
		N Stairs E Elevation			
APPROVED	SIZE		CODE	DWG NO	REV
CHECKED	B				1
DRAWN	Anthony Welton	4/5/2022	SCALE 1:12	WEIGHT	SHEET 2/5

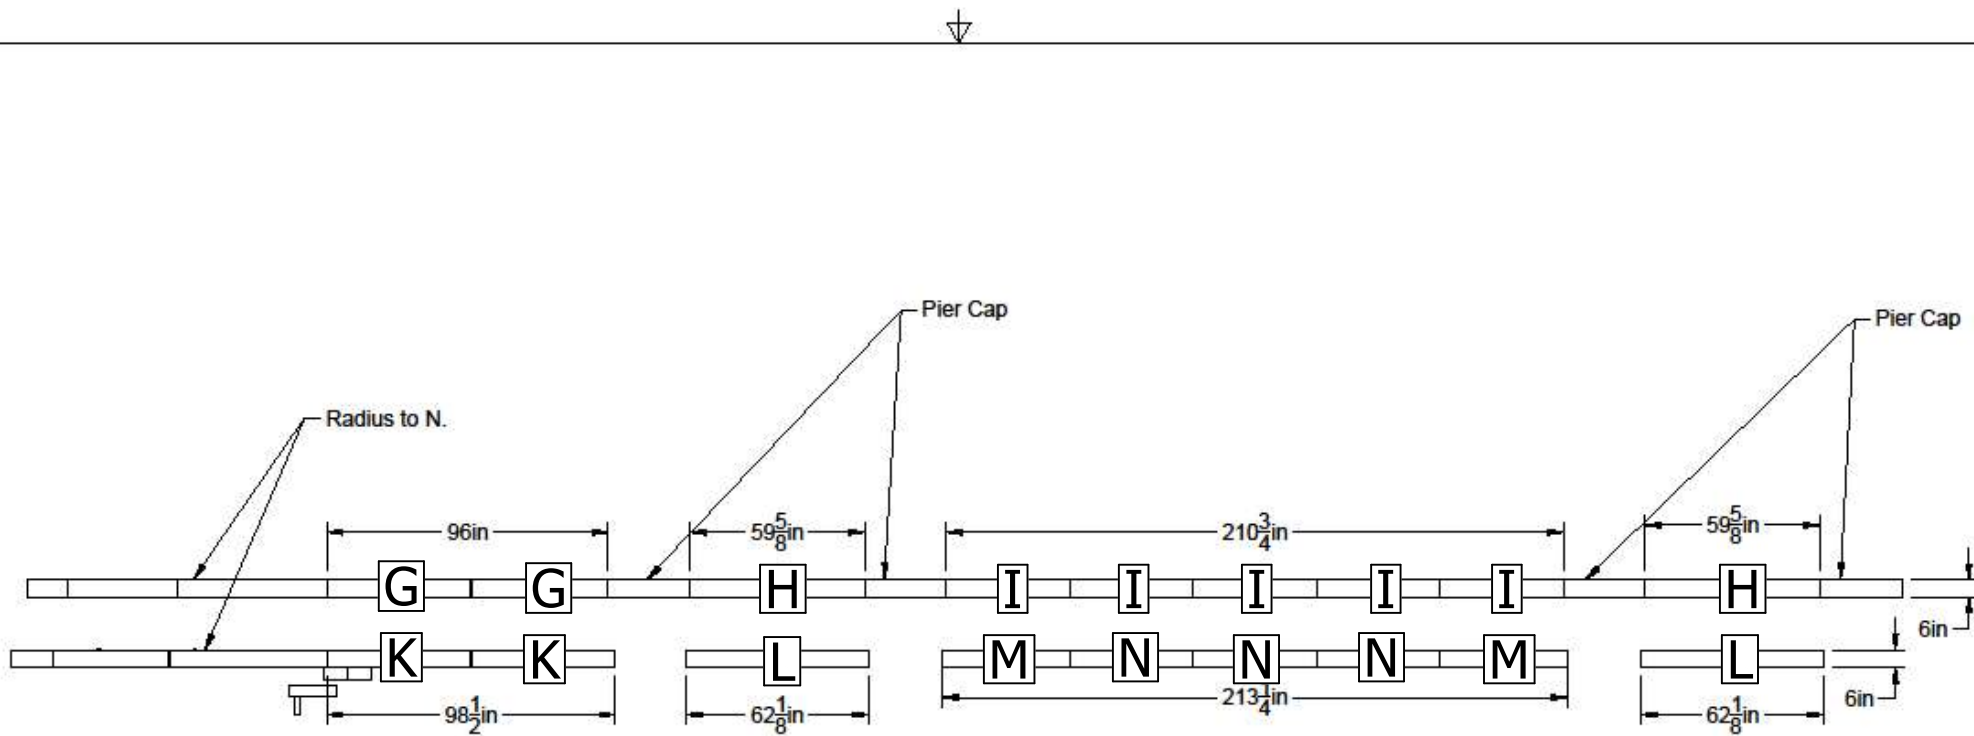

		PROJECT		
		Gale Road		
		TITLE		
		W Terrace, N End		
APPROVED	SIZE	CODE	DWG NO	REV
CHECKED	B			1
DRAWN	Anthony Welton	4/5/2022	SCALE 1:45	WEIGHT
			SHEET 3/5	

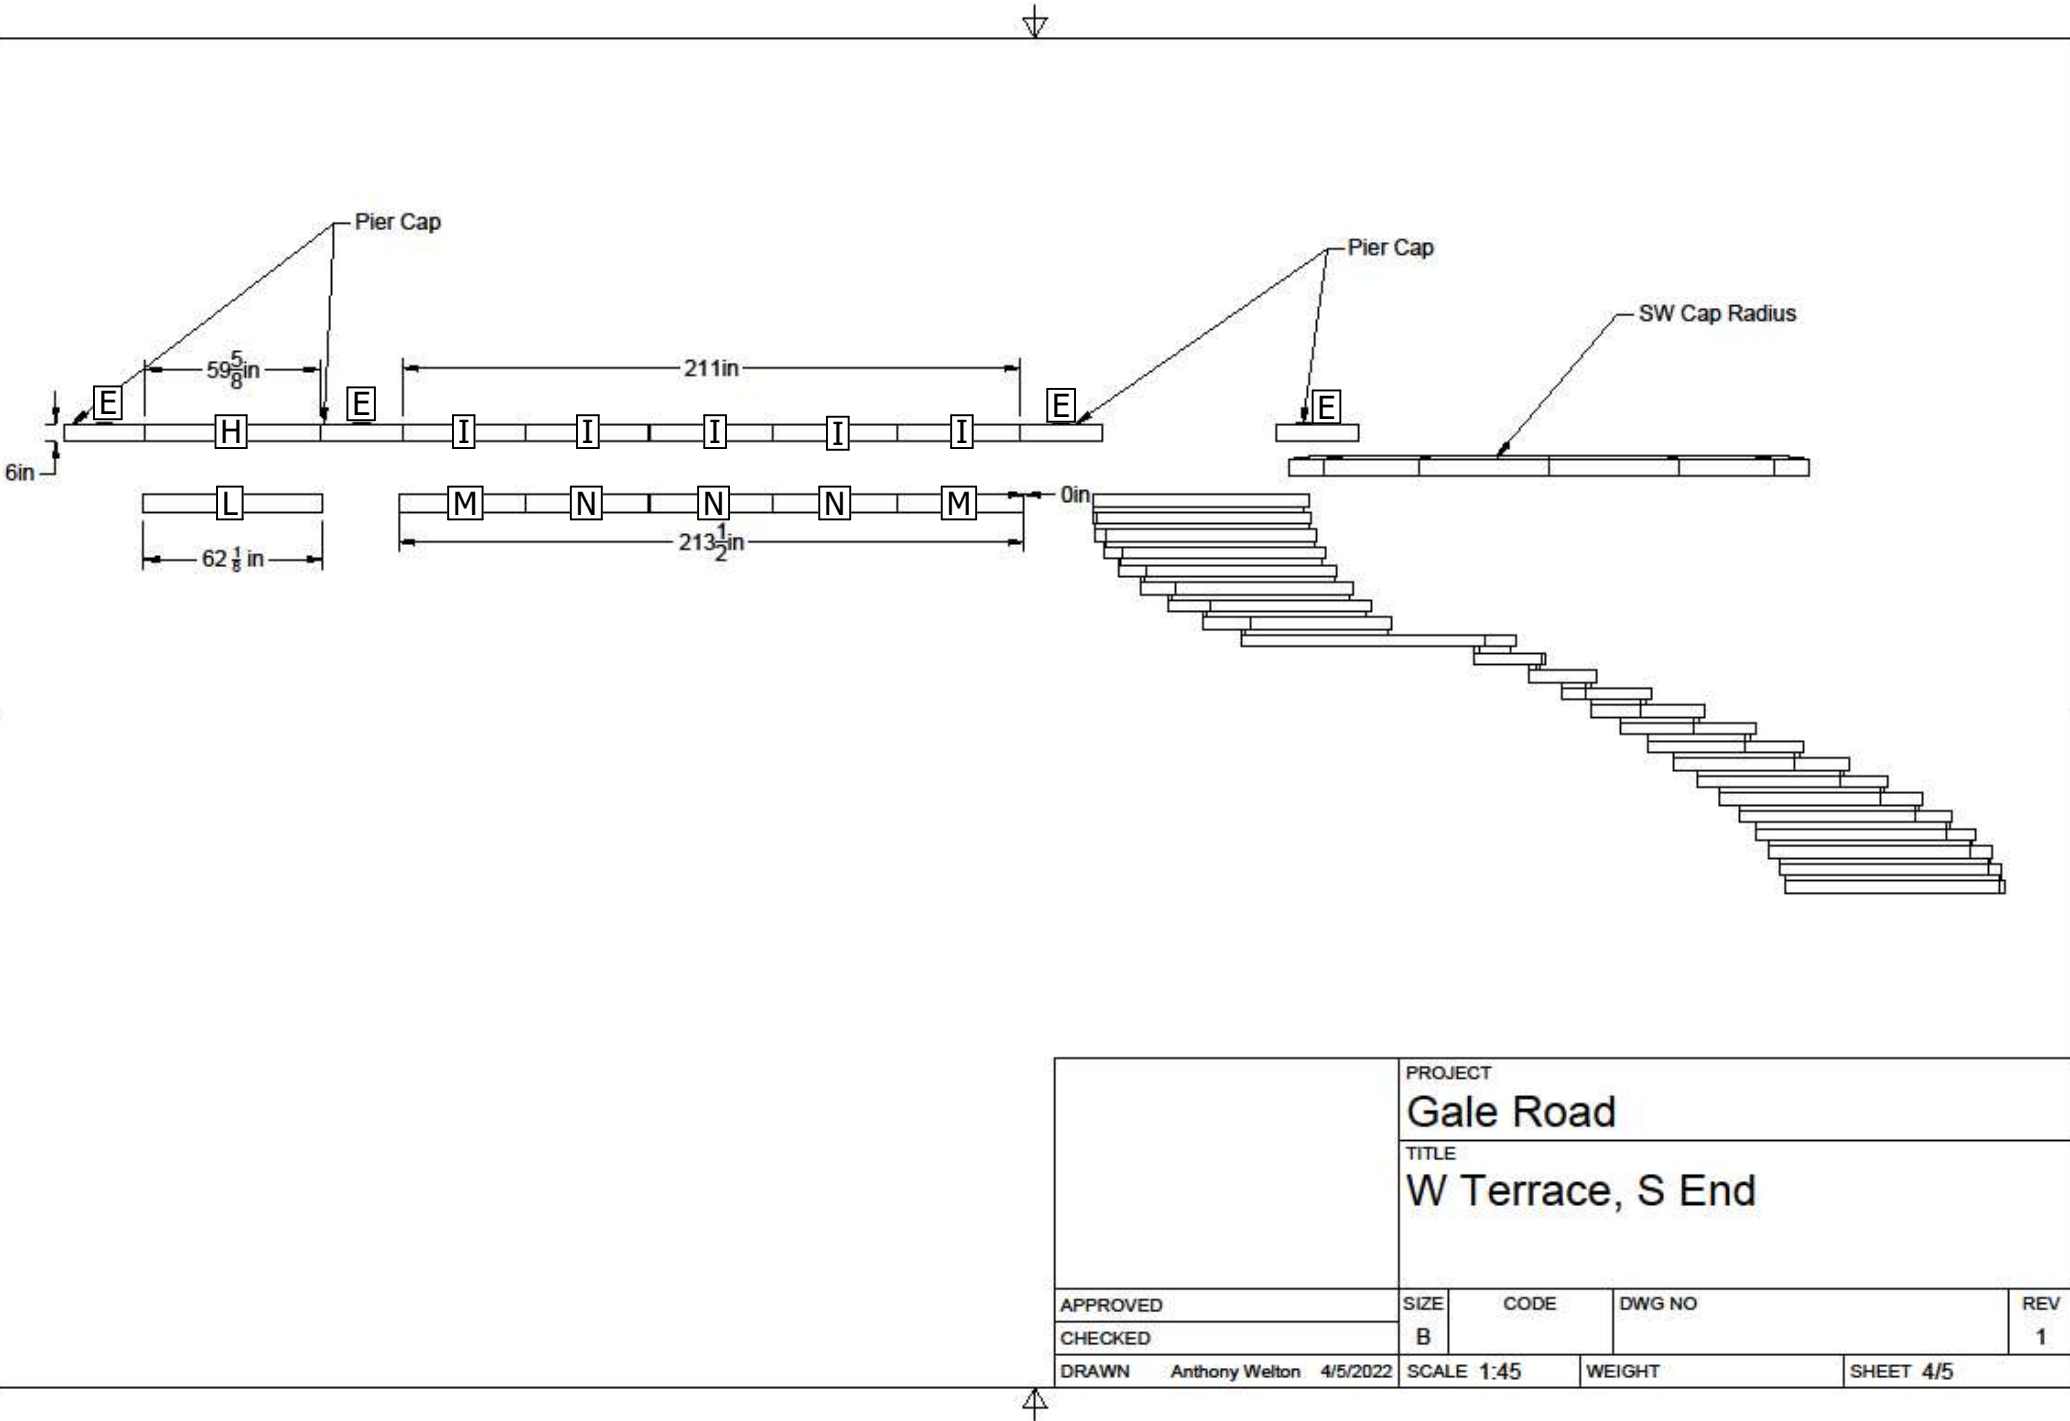

	PROJECT				
	Gale Road				
	TITLE				
	W Terrace, S End				
APPROVED	SIZE	CODE	DWG NO		REV
CHECKED	B				1
DRAWN	Anthony Welton	4/5/2022	SCALE 1:45	WEIGHT	SHEET 4/5

Y Risers - X22

R155 $\frac{11}{16}$ in

X

W

W

W

W

W

W

W

W

W

W

W

W

W

W

T

T

T

T

T

T

T

T

R89in

R69in

18in

73 $\frac{11}{16}$ in

Pier cap

218in

20in

PROJECT

Gale Road

TITLE

W Terrace, S Stairs

APPROVED

CHECKED

DRAWN Anthony Welton 4/5/2022

SIZE

B

CODE

DWG NO

REV

1

SCALE 1:35




WEIGHT


SHEET 5/5



# Stair rail cap




CAPS A,C					
Qty	Key	Dim A	Dim B	Dim C	Cubes
1	A	9"	65-7/8"	6"	2.03
1	C	9"	38-3/8"	6"	1.20

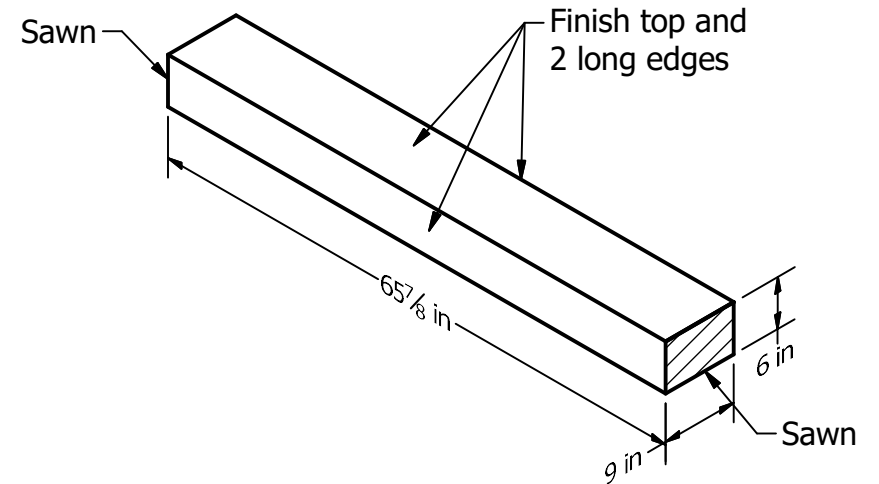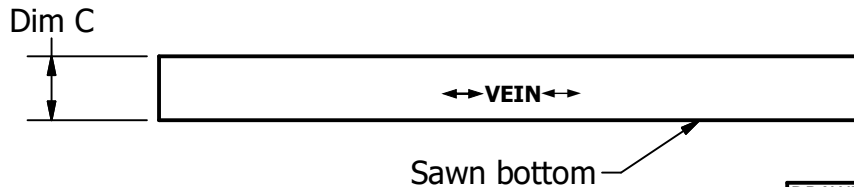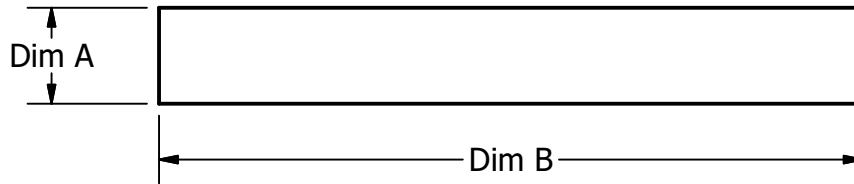

DRAWN awelt		4/4/2022		<div></div> <div>820 WILLOW STREET MANKATO, MN 56001 507-508-0684</div>	APPROVAL	
CUBES		Varies			NAME:          DATE:	
FINISH		HONED				
CUT		FLEURI				
STONE		LIMESTONE			JOB NAME Gale Rd.	
KEY		A,C				
QTY		As Shown		SIZE A4	DWG NO W_Terrace_v1	REV 1
TOLERANCE		±1/16"		SCALE 1 / 18	SHEET 6 OF 20	



# Stair rail cap

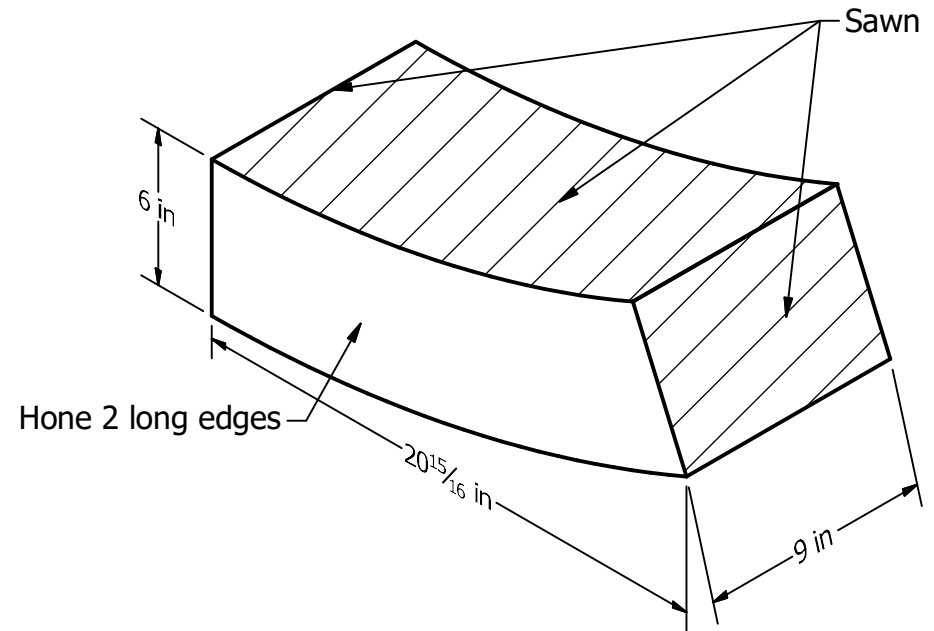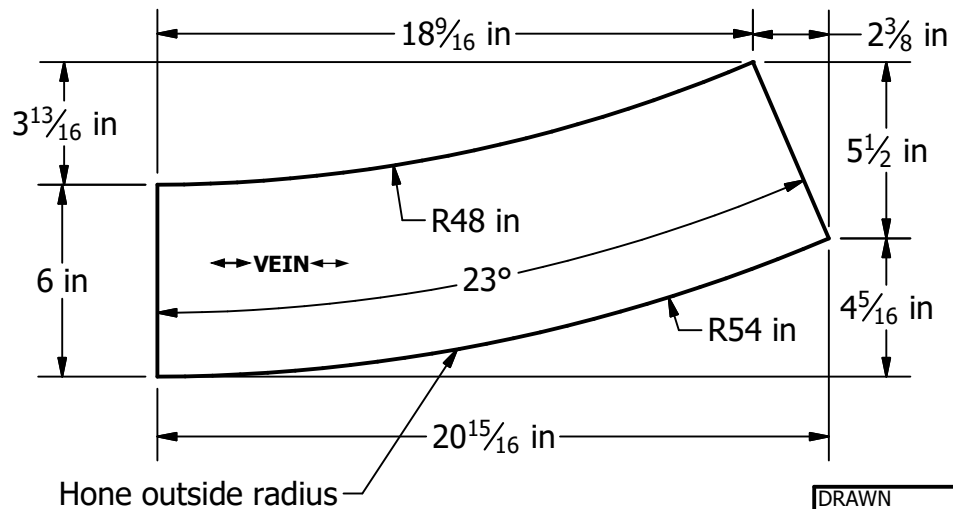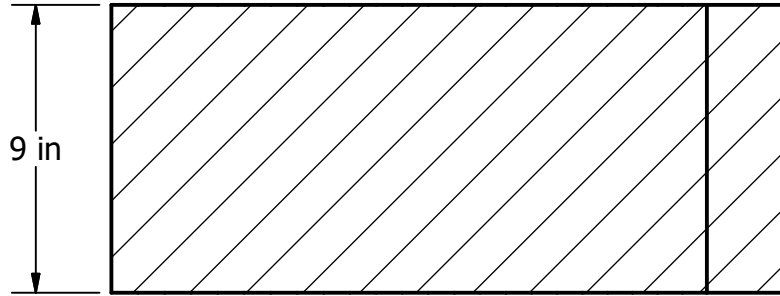

DRAWN  
awelt 4/4/2022

CUBES 0.635

FINISH HONED

CUT FLEURI

STONE LIMESTONE

KEY **B**

QTY **1**

TOLERANCE  $\pm 1/16"$



820 WILLOW STREET  
MANKATO, MN 56001  
507-508-0684

APPROVAL

NAME:

DATE:

JOB NAME

Gale Rd.

SIZE  
**A4**

DWG NO  
**W\_Terrace\_v1**

REV  
**1**

SCALE



**1 / 6**

SHEET **7** OF **20**



**X 100**


**X 10**



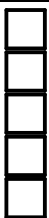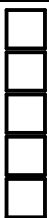

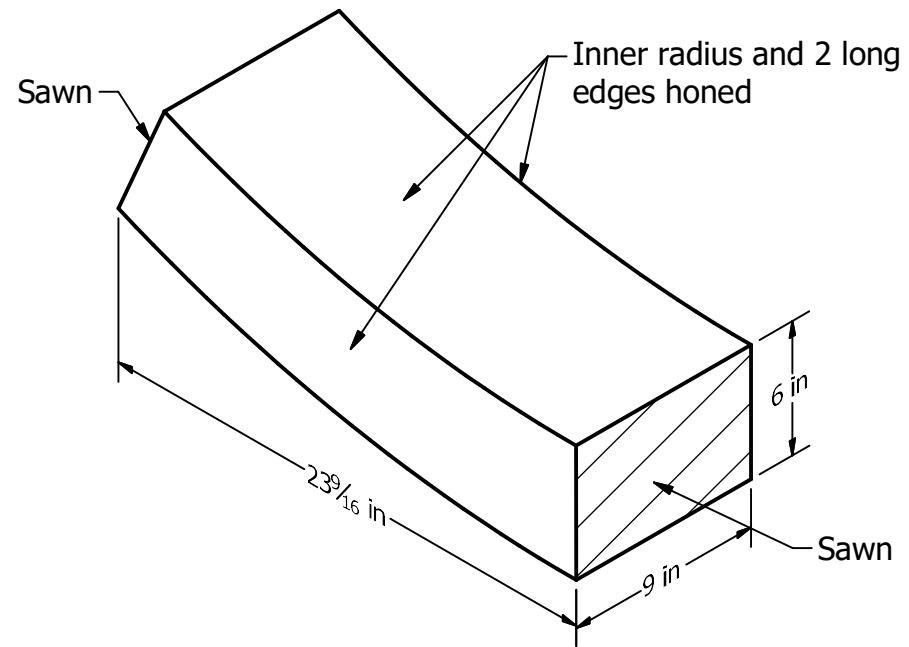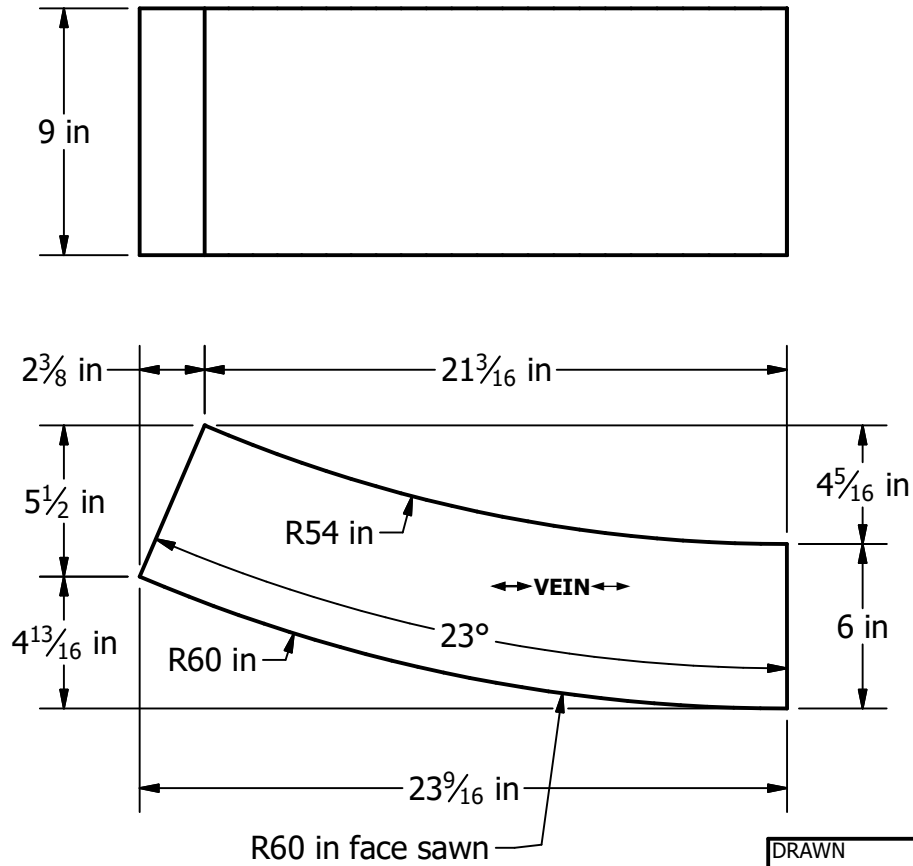

**X 1**



# Stair rail cap




DRAWN awelt	4/4/2022	  820 WILLOW STREET MANKATO, MN 56001 507-508-0684		APPROVAL	
CUBES	0.719			NAME:       DATE:	
FINISH	HONED				
CUT	FLEURI				
STONE	LIMESTONE	JOB NAME Gale Rd.			
KEY	D	SIZE A4		DWG NO W_Terrace_v1	REV 1
QTY	1				
TOLERANCE	±1/16"	SCALE 1 / 7		SHEET 8 OF 20	



X 100		X 10		X 1	
					




# Pier cap

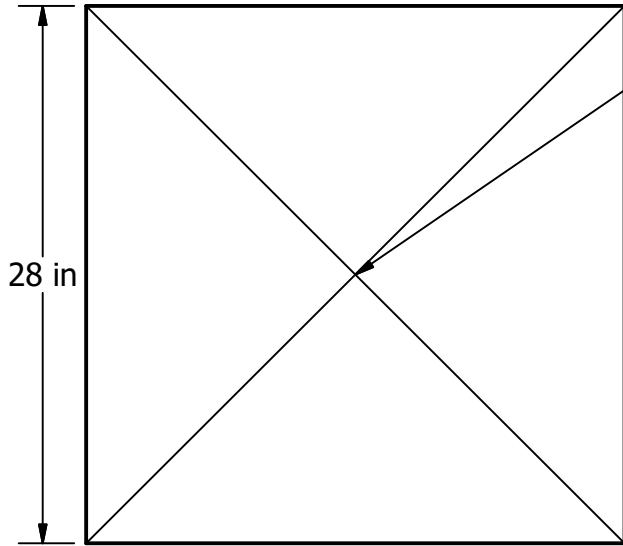

1/8" Wash  
4 way

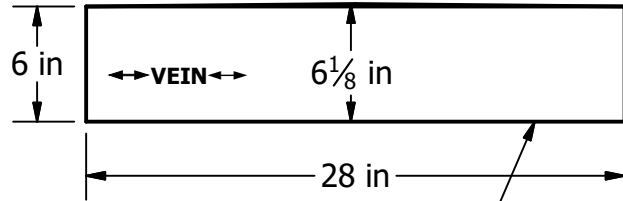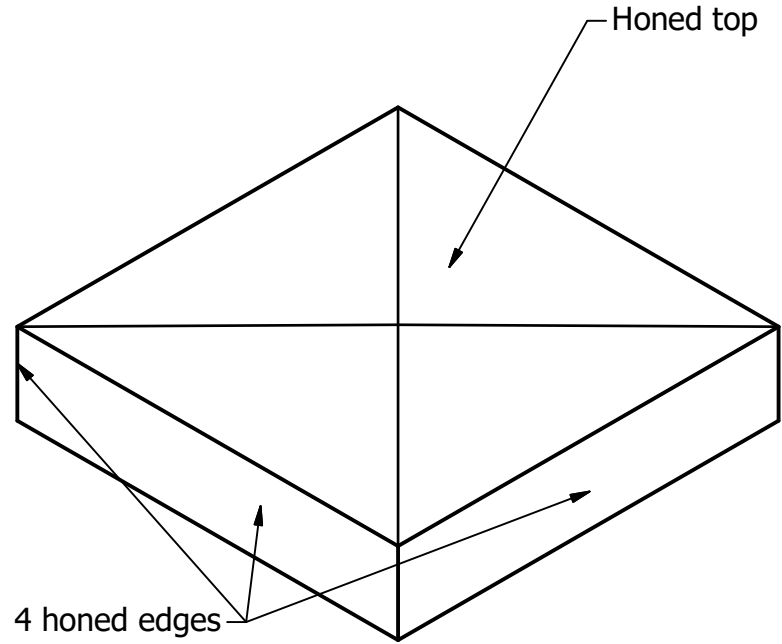

Sawn bottom


DRAWN awelt	4/4/2022	  820 WILLOW STREET MANKATO, MN 56001 507-508-0684		APPROVAL	
CUBES	2.741			NAME:	
FINISH	HONED			DATE:	
CUT	FLEURI				
STONE	LIMESTONE				
KEY	E	JOB NAME Gale Rd.			
QTY	10	SIZE A4		DWG NO W_Terrace_v1	REV 1
TOLERANCE	±1/16"	SCALE 1 / 10		SHEET 9 OF 20	






X 100


X 10

X 1

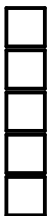

# N radius cap - upper

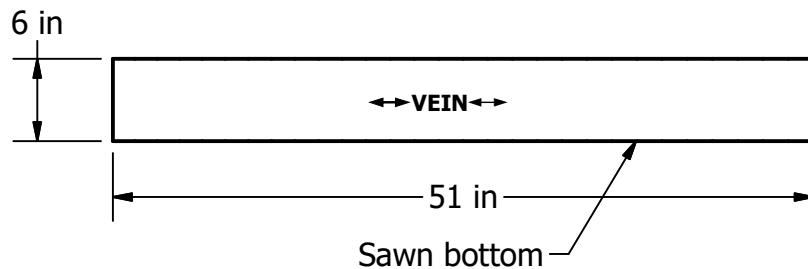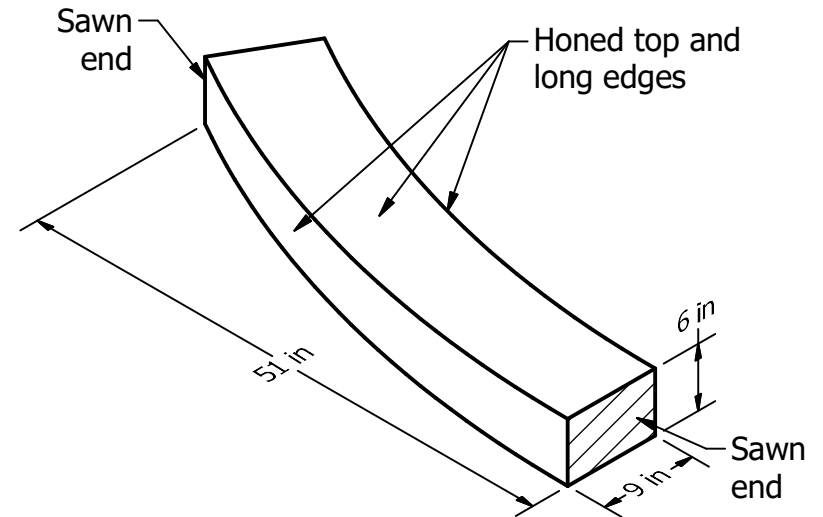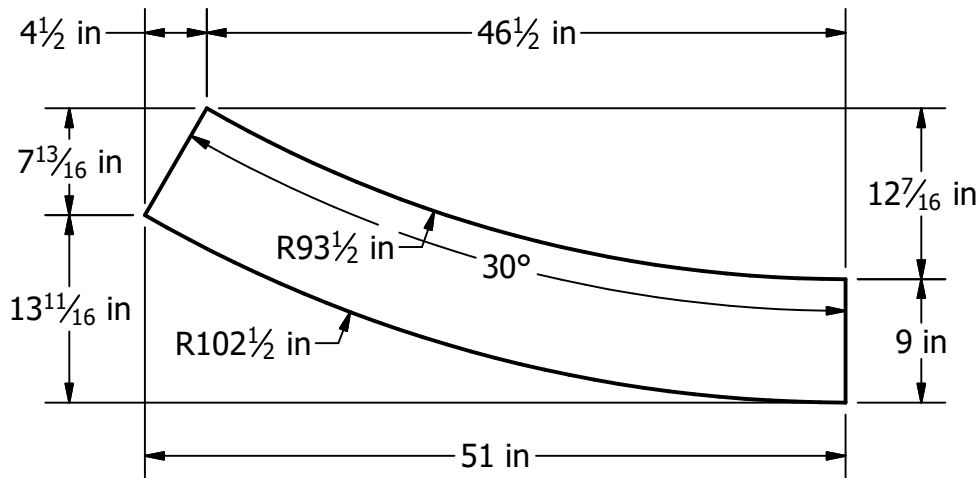


DRAWN awelt	4/4/2022	  820 WILLOW STREET MANKATO, MN 56001 507-508-0684		APPROVAL	
CUBES	1.596			NAME:	
FINISH	HONED			DATE:	
CUT	FLEURI			JOB NAME Gale Rd.	
STONE	LIMESTONE	SIZE A4		DWG NO W_Terrace_v1	REV 1
KEY	F	SCALE 1 / 14			
QTY	6	SHEET 10 OF 20			
TOLERANCE ±1/16"					






Straight cap - upper


CAPS G,H,I					
Qty	Key	Dim A	Dim B	Dim C	Cubes
2	G	9"	46-5/8"	6"	1.46
3	H	9"	59-5/8"	6"	1.86
10	I	9"	41-15/16"	6"	1.31

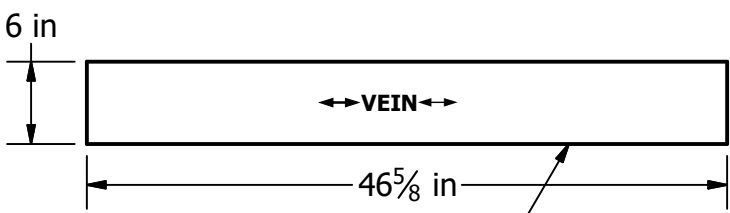




Sawn bottom

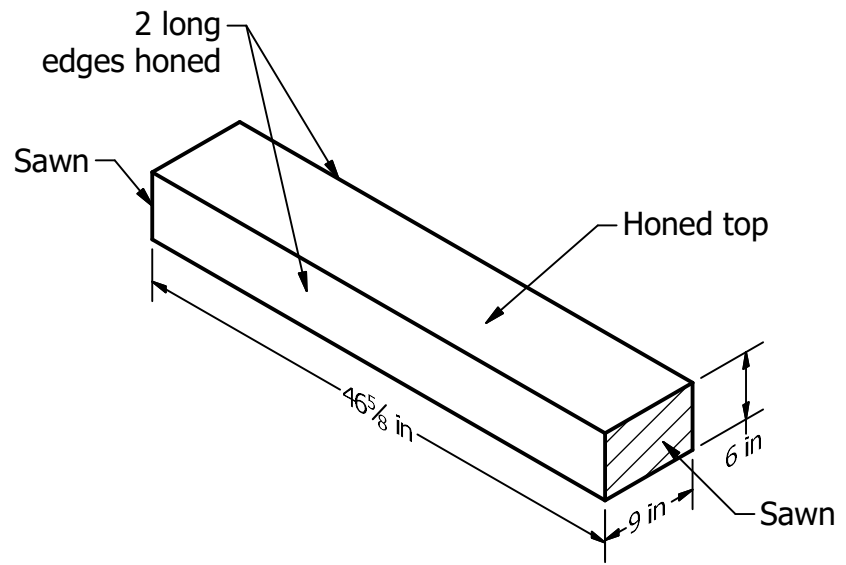



X 100		X 10		X 1	

DRAWN awelt	4/4/2022	  820 WILLOW STREET MANKATO, MN 56001 507-508-0684		APPROVAL	
CUBES	Varies			NAME:          DATE:	
FINISH	HONED				
CUT	FLEURI				
STONE	LIMESTONE			JOB NAME Gale Rd.	
KEY	G,H,I	SIZE A4		DWG NO W_Terrace_v1	REV 1
QTY	As Shown	SCALE 1 / 14		SHEET 11 OF 20	
TOLERANCE	±1/16"				



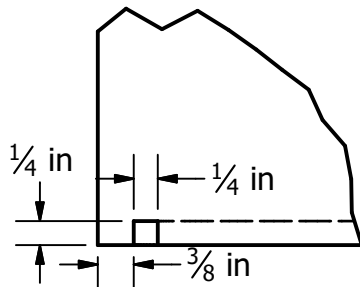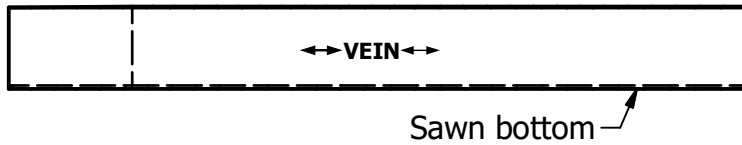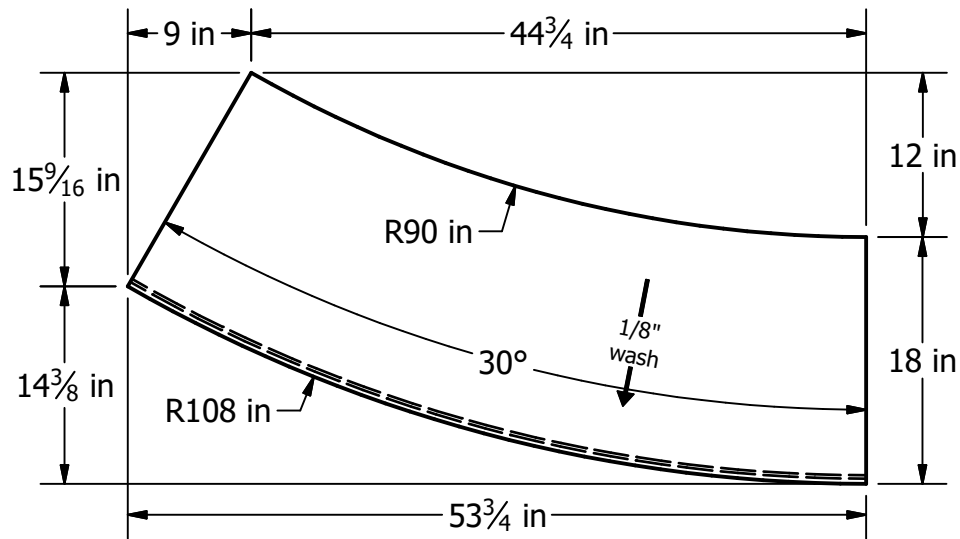

DETAIL A

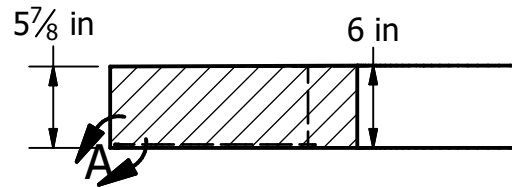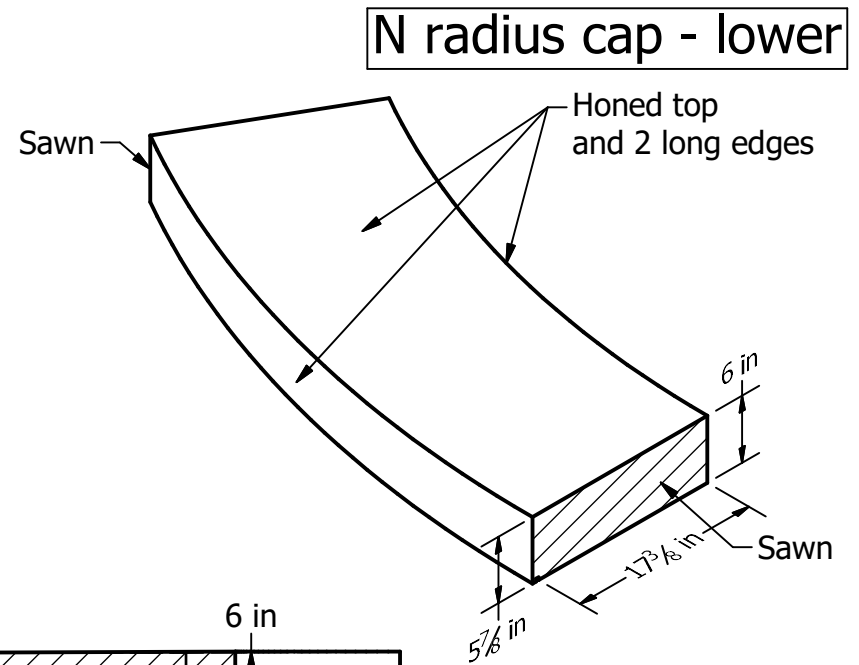






DRAWN awelt	4/4/2022	<div><p>820 WILLOW STREET MANKATO, MN 56001 507-508-0684</p></div>		APPROVAL	
CUBES	3.20			NAME:          DATE:	
FINISH	HONED				
CUT	FLEURI				
STONE	LIMESTONE			JOB NAME Gale Rd.	
KEY	J				
QTY	6	SIZE A4		DWG NO W_Terrace_v1	REV 1
TOLERANCE	±1/16"	SCALE 1 / 14		SHEET 12 OF 20	






# Straight cap - lower

CAPS K,L,M,N					
Qty	Key	Dim A	Dim B	Dim C	Cubes
2	K	18"	49-1/8"	6"	3.07
3	L	18"	62-1/8"	6"	3.88
4	M	18"	43-1/4"	6"	2.70
6	N	18"	41-7/8"	6"	2.62

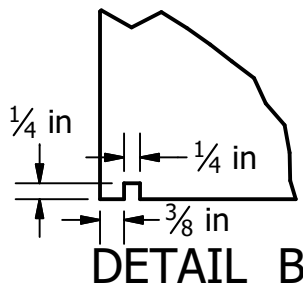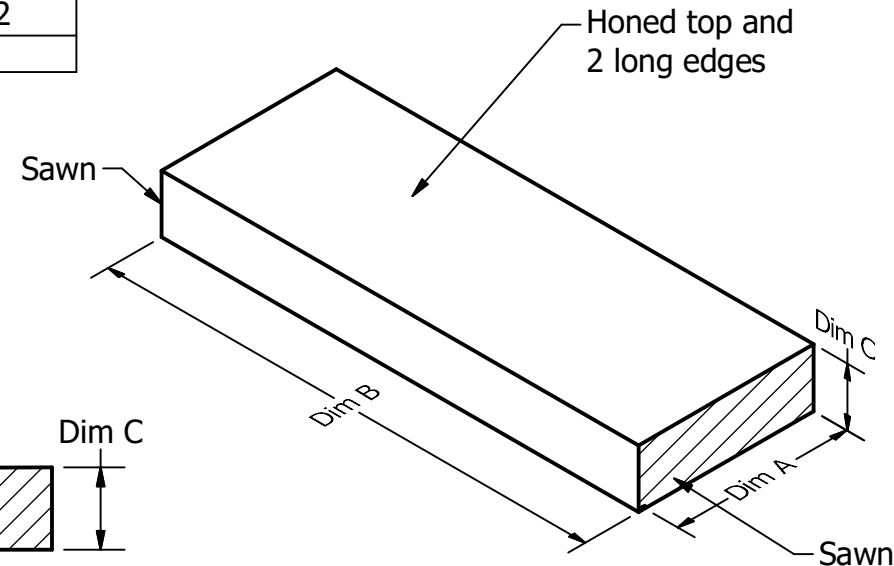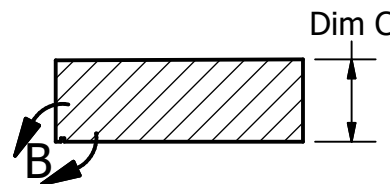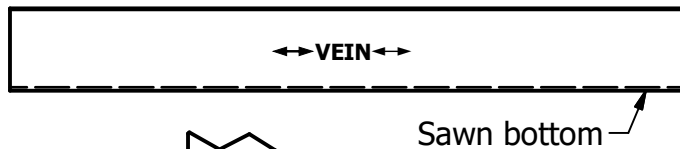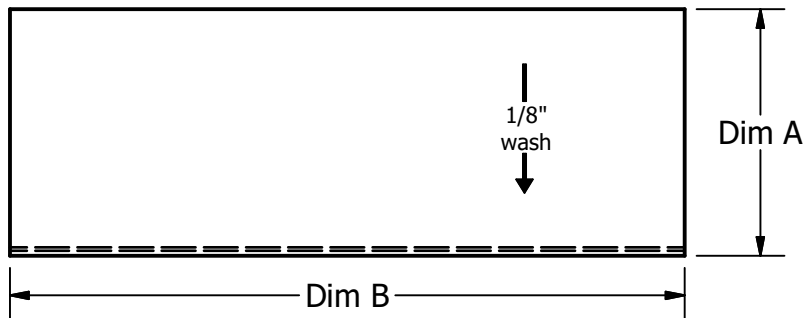

DRAWN	awelt	4/4/2022
CUBES	Varies	
FINISH	HONED	
CUT	FLEURI	
STONE	LIMESTONE	
KEY	K,L,M,N	
QTY	As shown	
TOLERANCE	±1/16"	



<div></div> <div>820 WILLOW STREET MANKATO, MN 56001 507-508-0684</div>		APPROVAL	
		NAME:	
		DATE:	
JOB NAME Gale Rd.			
SIZE A4		DWG NO W_Terrace_v1	REV 1
SCALE 1 / 14			SHEET 13 OF 20




X 100		X 10		X 1	

# N stair treads




Steps O,P,Q					
Qty	Key	Dim A	Dim B	Dim C	Cubes
1	O	16"	68"	4"	2.52
1	P	16"	72"*	4"	2.60
1	Q	16"	72"	4"	2.67

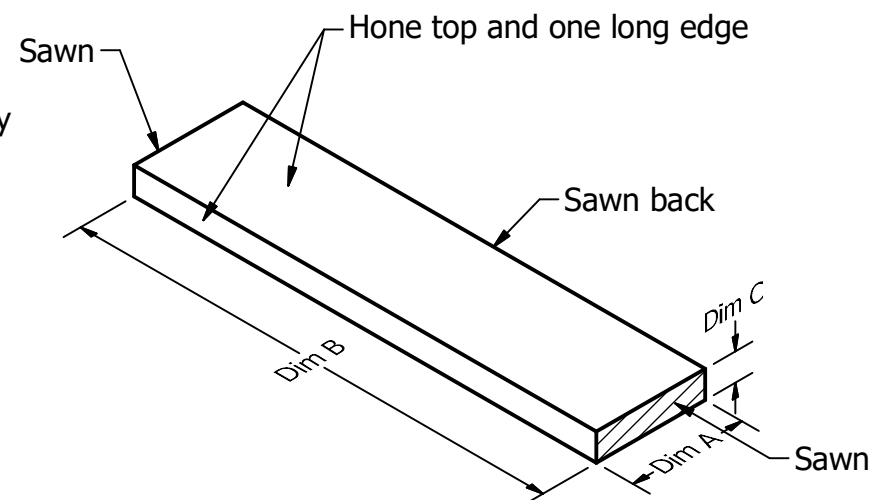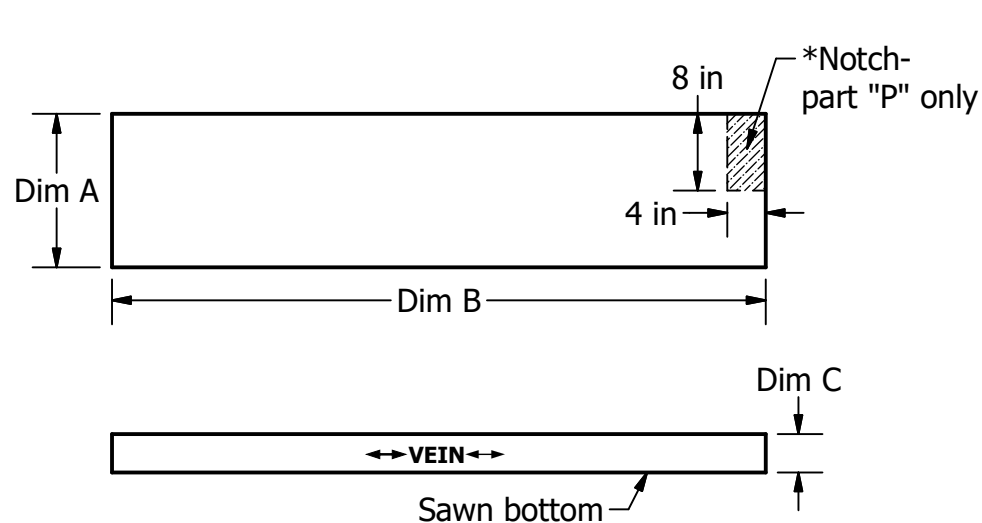


						DRAWN awelt		4/4/2022		<div></div> <div>820 WILLOW STREET MANKATO, MN 56001 507-508-0684</div>		APPROVAL					
						CUBES		Varies				NAME:					
						FINISH		HONED									
						X 100		X 10				X 1		CUT		FLEURI	
<div><div></div><div></div><div></div><div></div><div></div><div></div></div>		<div><div></div><div></div><div></div><div></div><div></div><div></div></div>		<div><div></div><div></div><div></div><div></div><div></div><div></div></div>		STONE		LIMESTONE									
						KEY		O,P,Q									
						QTY		As Shown									
						TOLERANCE		±1/16"		SCALE		1 / 20		SHEET 14 OF 20			
						JOB NAME		Gale Rd.									
						SIZE		A4		DWG NO		W_Terrace_v1		REV		1	

# Stair risers

Risers R,S,Y					
Qty	Key	Dim A	Dim B	Dim C	Cubes
2	R	2"	72"	2"	.167
1	S	2"	72"	6"	.500
22	Y	2"	73.75"	2"	.170

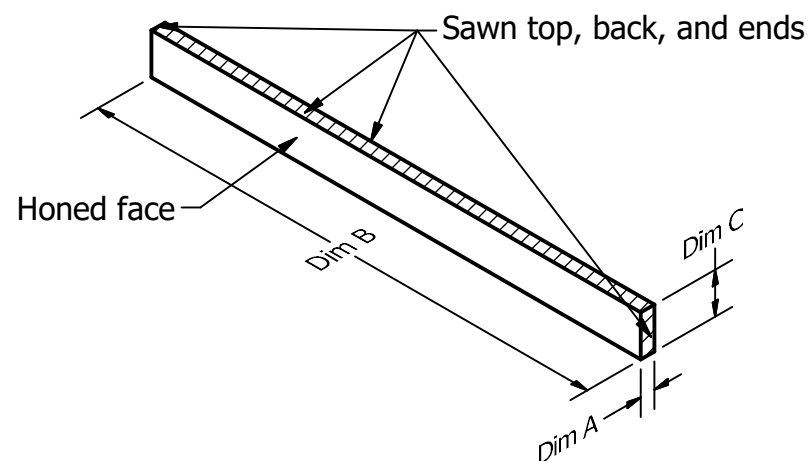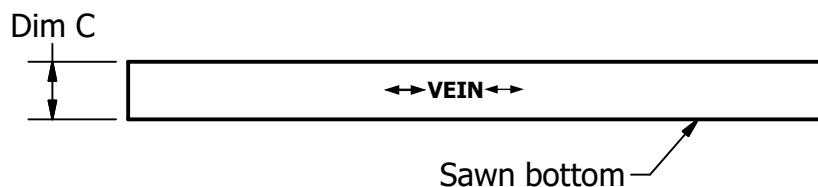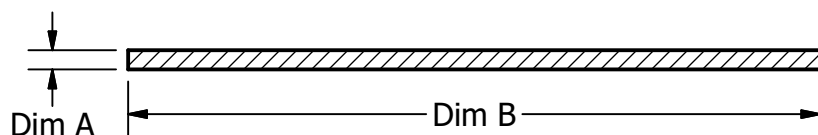





DRAWN awelt	4/4/2022
CUBES	Various
FINISH	HONED
CUT	FLEURI
STONE	LIMESTONE
KEY	R,S,Y
QTY	As shown
TOLERANCE	±1/16"

<div></div> <div>820 WILLOW STREET MANKATO, MN 56001 507-508-0684</div>		APPROVAL	
		NAME:	
		DATE:	
JOB NAME Gale Rd.			
SIZE A4		DWG NO W_Terrace_v1	REV 1
SCALE 1 / 20		SHEET 15 OF 20	






# W terrace, S radius caps

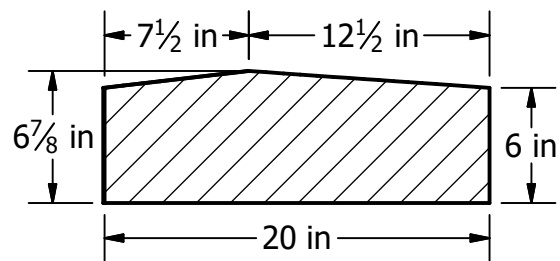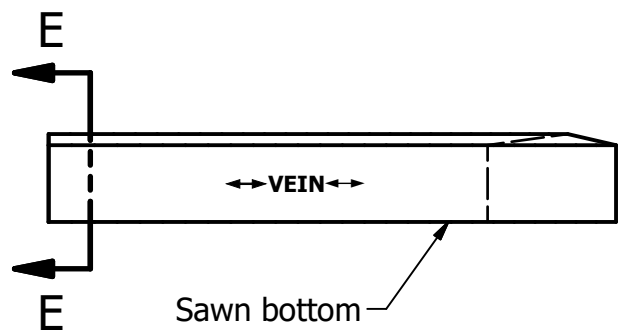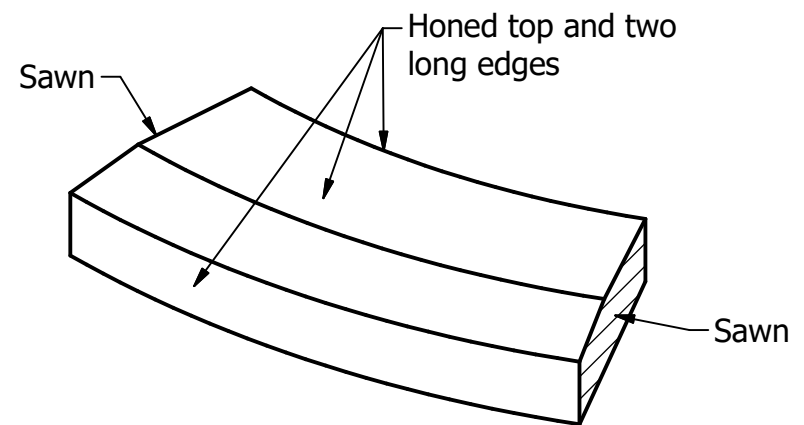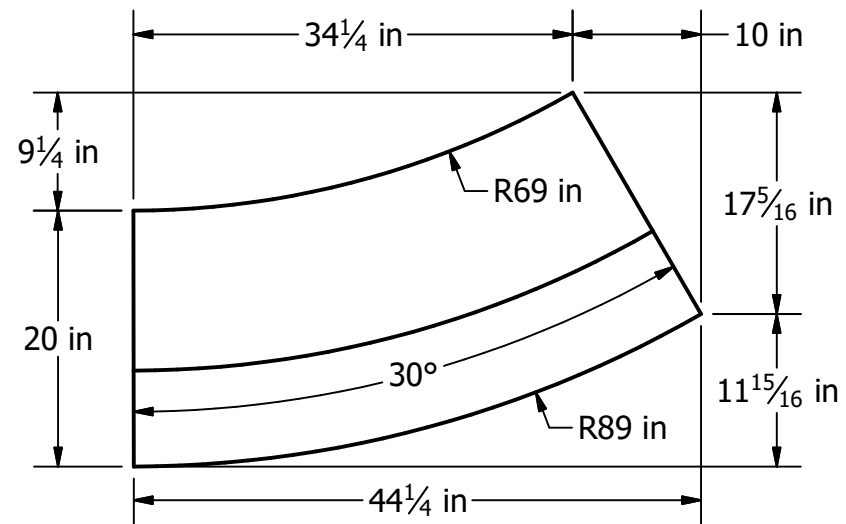





SECTION E-E


			DRAWN awelt		4/4/2022		<div></div> <div>820 WILLOW STREET MANKATO, MN 56001 507-508-0684</div>		APPROVAL					
			CUBES		3.07				NAME:					
			FINISH		HONED									
			X 100		X 10				X 1		CUT		FLEURI	
<div><div></div><div></div><div></div><div></div><div></div></div>		<div><div></div><div></div><div></div><div></div><div></div></div>		<div><div></div><div></div><div></div><div></div><div></div></div>		STONE		LIMESTONE		JOB NAME Gale Rd.				
						KEY		T		SIZE A4		DWG NO W_Terrace_v1		REV 1
						QTY		6		SCALE 1 / 15		SHEET 16 OF 20		
						TOLERANCE		±1/16"						







# W terrace, S straight caps

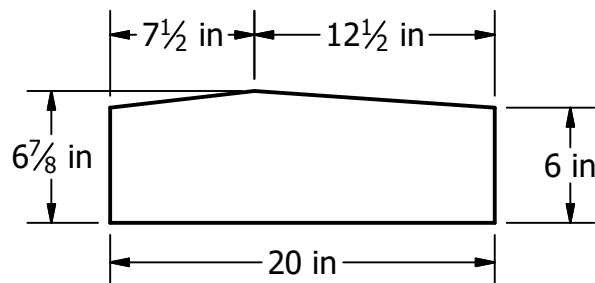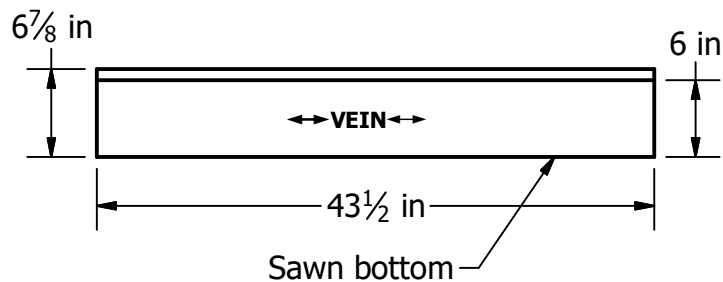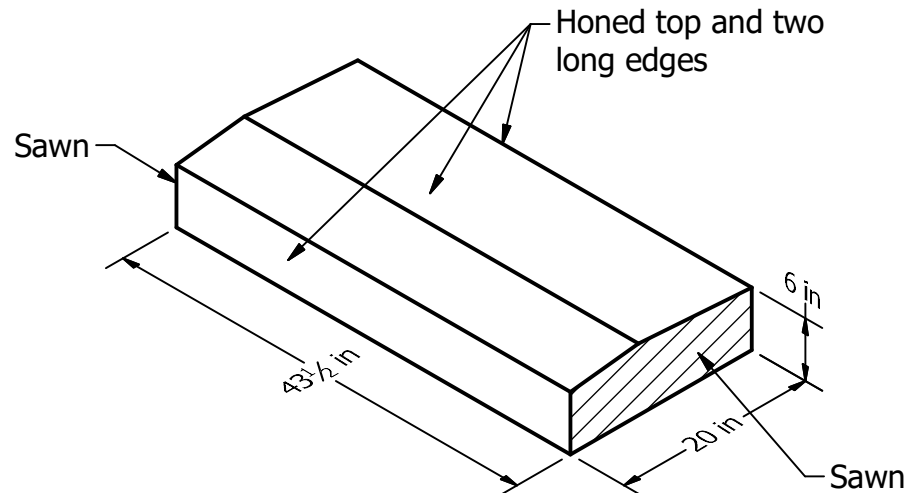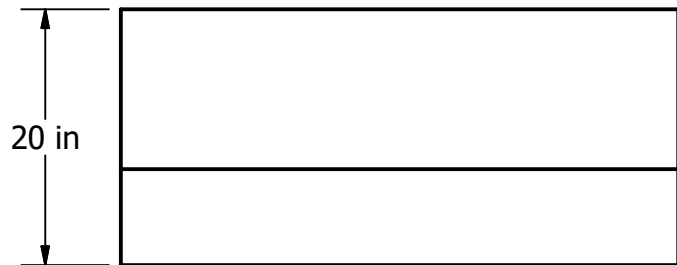

DRAWN awelt	4/4/2022	  820 WILLOW STREET MANKATO, MN 56001 507-508-0684		APPROVAL	
CUBES	3.24			NAME:	
FINISH	HONED			DATE:	
CUT	FLEURI				
STONE	LIMESTONE				
KEY	U	JOB NAME Gale Rd.			
QTY	5	SIZE A4		DWG NO W_Terrace_v1	REV 1
TOLERANCE	±1/16"	SCALE 1 / 15		SHEET 17 OF 20	






# W terrace, S stair top tread

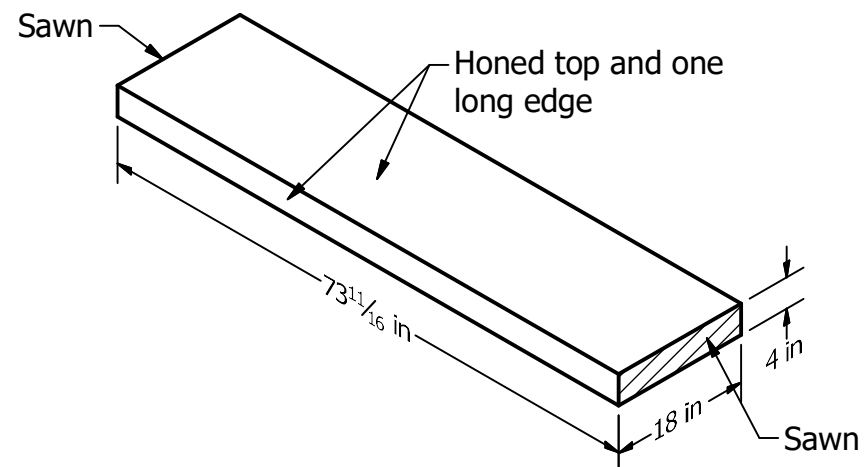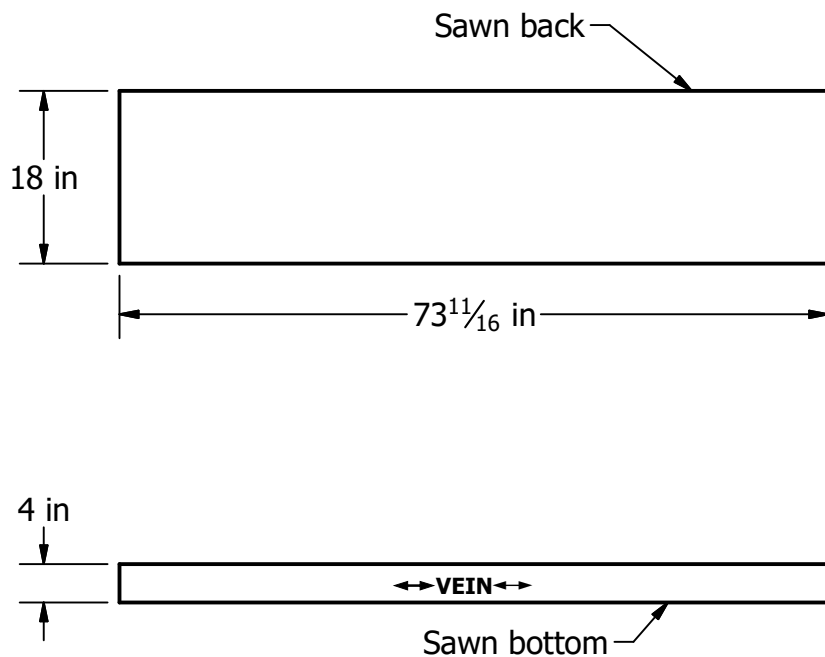

DRAWN awelt	4/4/2022	  820 WILLOW STREET MANKATO, MN 56001 507-508-0684	APPROVAL		
CUBES	3.07		NAME:		
FINISH	HONED				
CUT	FLEURI		DATE:		
STONE	LIMESTONE				
KEY	V		JOB NAME Gale Rd.		
QTY	1	SIZE A4	DWG NO W_Terrace_v1		REV 1
TOLERANCE ±1/16"		SCALE 1 / 20	SHEET 18 OF 20		



# W terrace, S stair treads

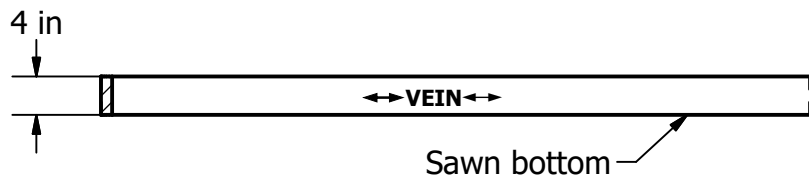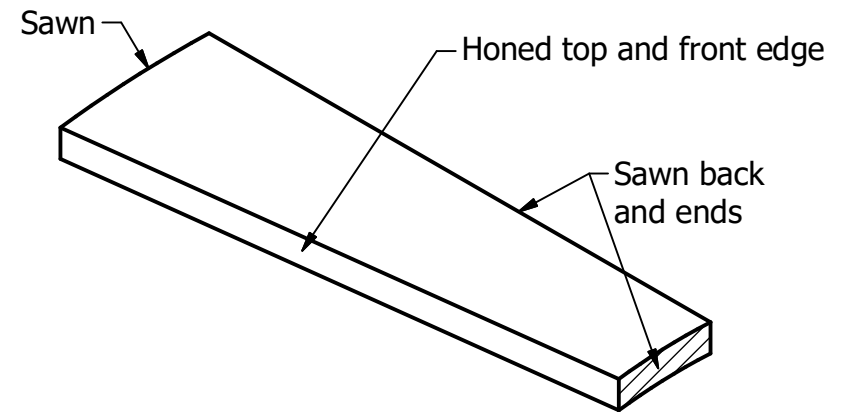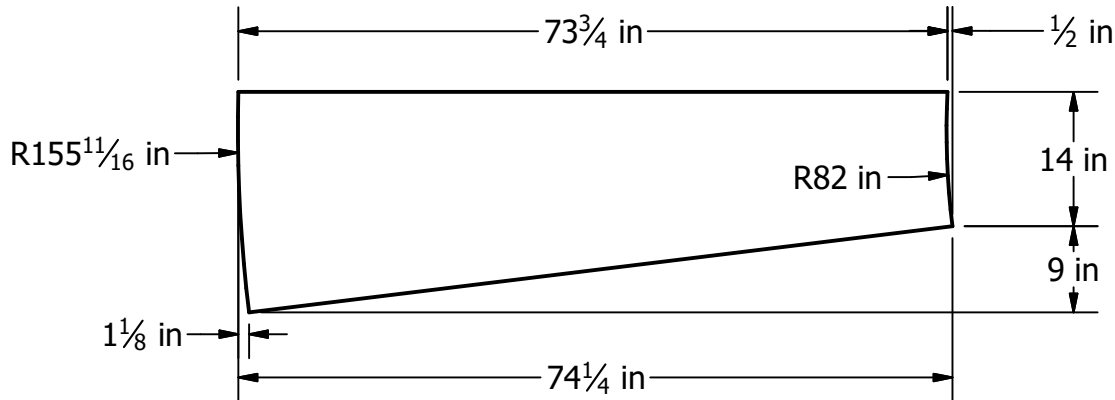

DRAWN awelt		4/4/2022		<div></div> <div>820 WILLOW STREET MANKATO, MN 56001 507-508-0684</div>	APPROVAL	
CUBES		3.16			NAME:	
FINISH		HONED			DATE:	
CUT		FLEURI				
STONE		LIMESTONE				
KEY		W		JOB NAME Gale Rd.		
QTY		21		SIZE A4	DWG NO W_Terrace_v1	REV 1
TOLERANCE		±1/16"		SCALE 1 / 20	SHEET 19 OF 20	




# W terrace, S stair landing

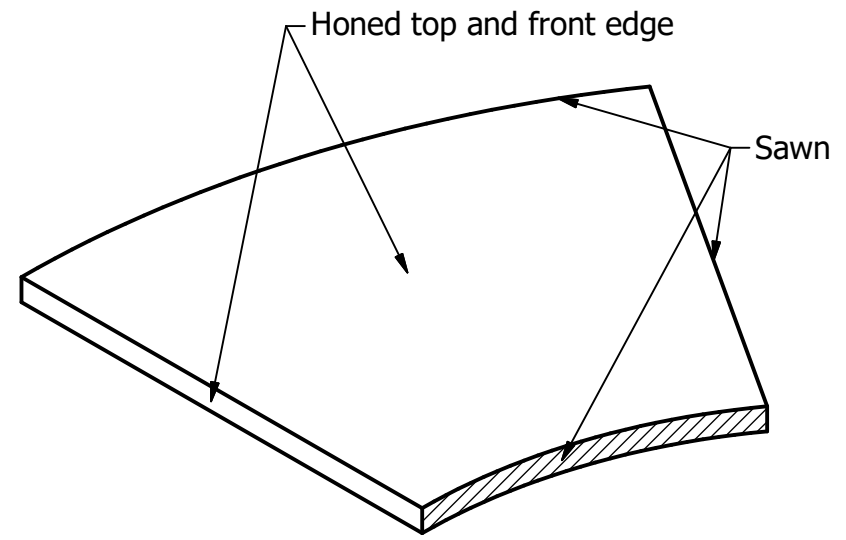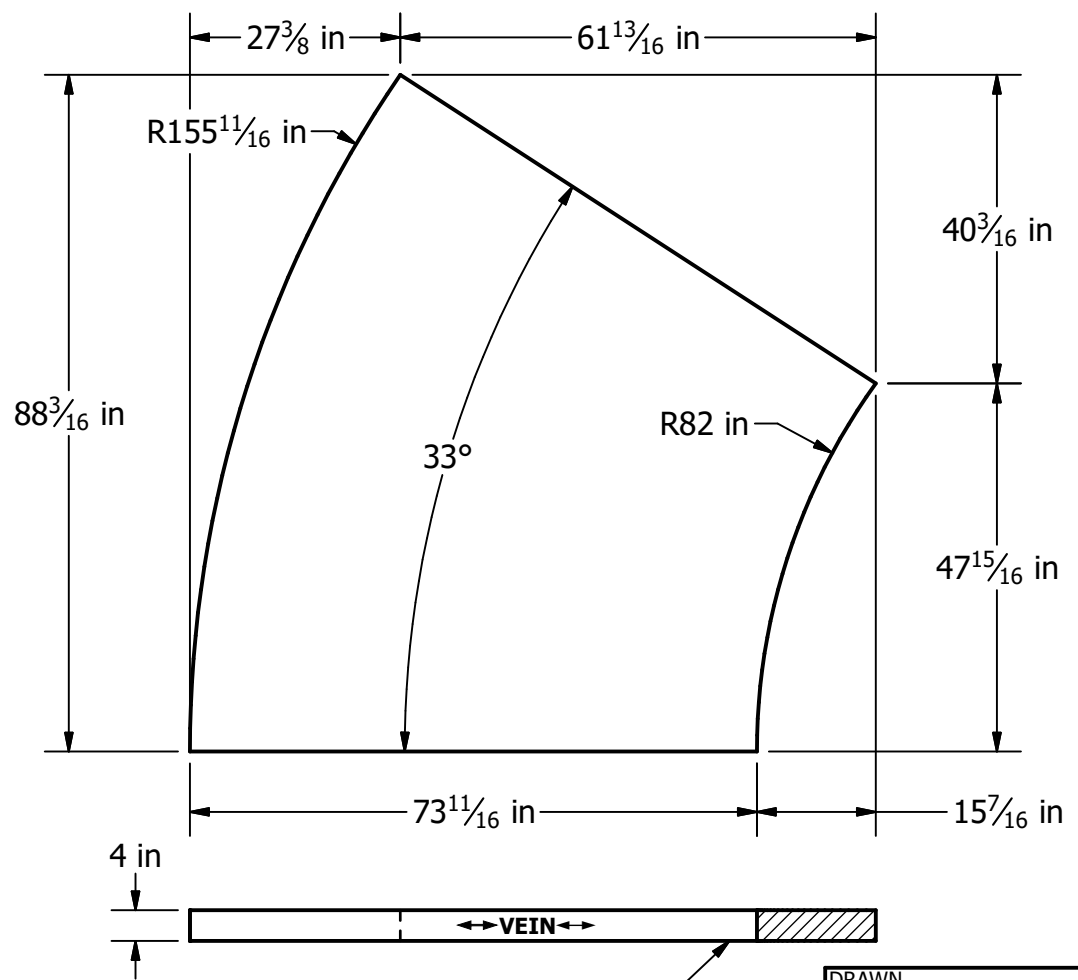

Sawn bottom

DRAWN awelt	4/4/2022
CUBES	12.36
FINISH	HONED
CUT	FLEURI
STONE	LIMESTONE
KEY	X
QTY	1
TOLERANCE	±1/16"

 820 WILLOW STREET MANKATO, MN 56001 507-508-0684		APPROVAL	
		NAME:	
		DATE:	
JOB NAME Gale Rd.			
SIZE A4		DWG NO W_Terrace_v1	REV 1
SCALE 1 / 25		SHEET 20 OF 20	

X 100	X 10	X 1

