




| | | | | | |
|----------|----------------|--------------|-----------|--------|---------|
| | | PROJECT | | | |
| | | Rice St | | | |
| | | TITLE | | | |
| | | Band profile | | | |
| APPROVED | | SIZE | CODE | DWG NO | REV |
| CHECKED | | B | | | 1 |
| DRAWN | Anthony Welton | 8/1/2022 | SCALE 1:3 | WEIGHT | Sheet 1 |

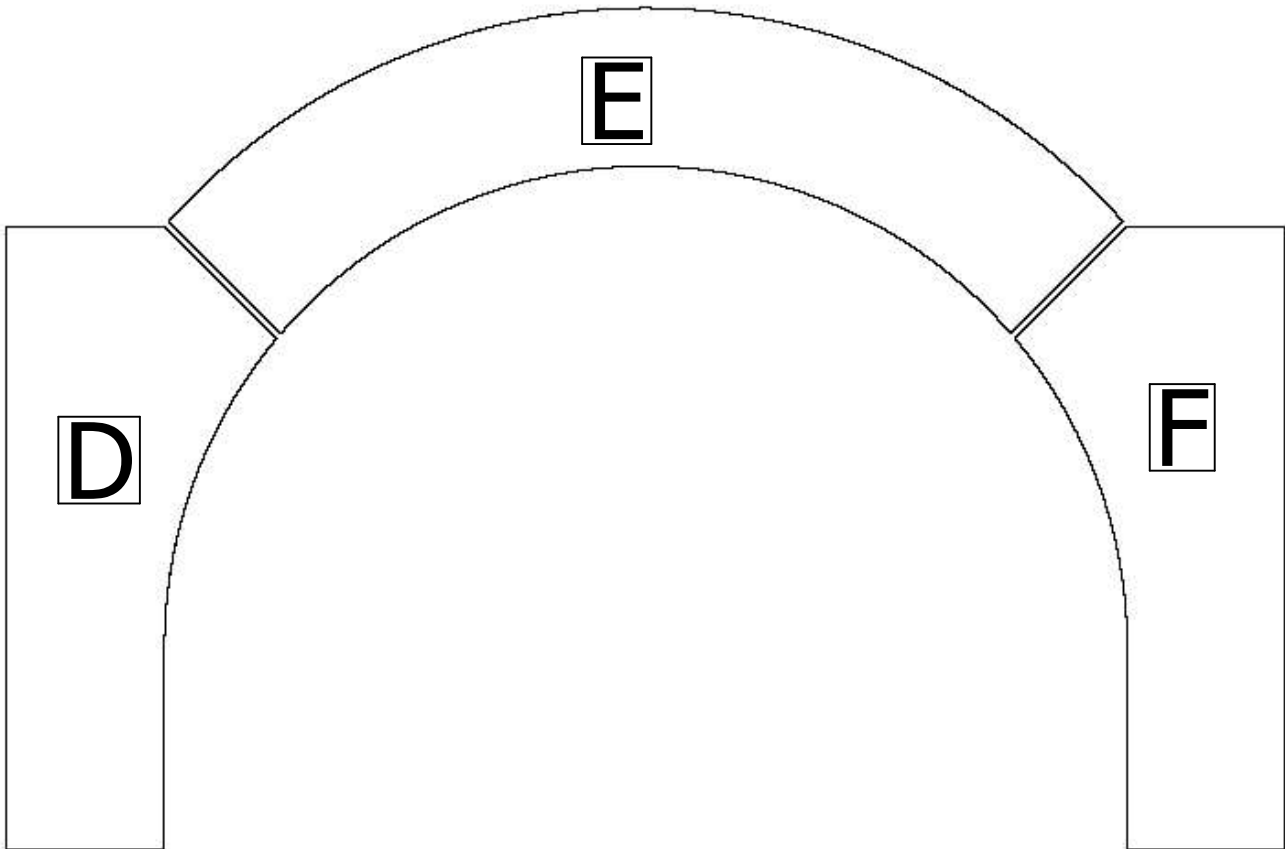


| | | | | |
|----------|----------------|---------------|-----------|---------|
| | | PROJECT | | |
| | | Rice St | | |
| | | TITLE | | |
| | | Arch header 1 | | |
| APPROVED | SIZE | CODE | DWG NO | REV |
| CHECKED | B | | | 1 |
| DRAWN | Anthony Welton | 8/16/2022 | SCALE 1:5 | WEIGHT |
| | | | | Sheet 2 |

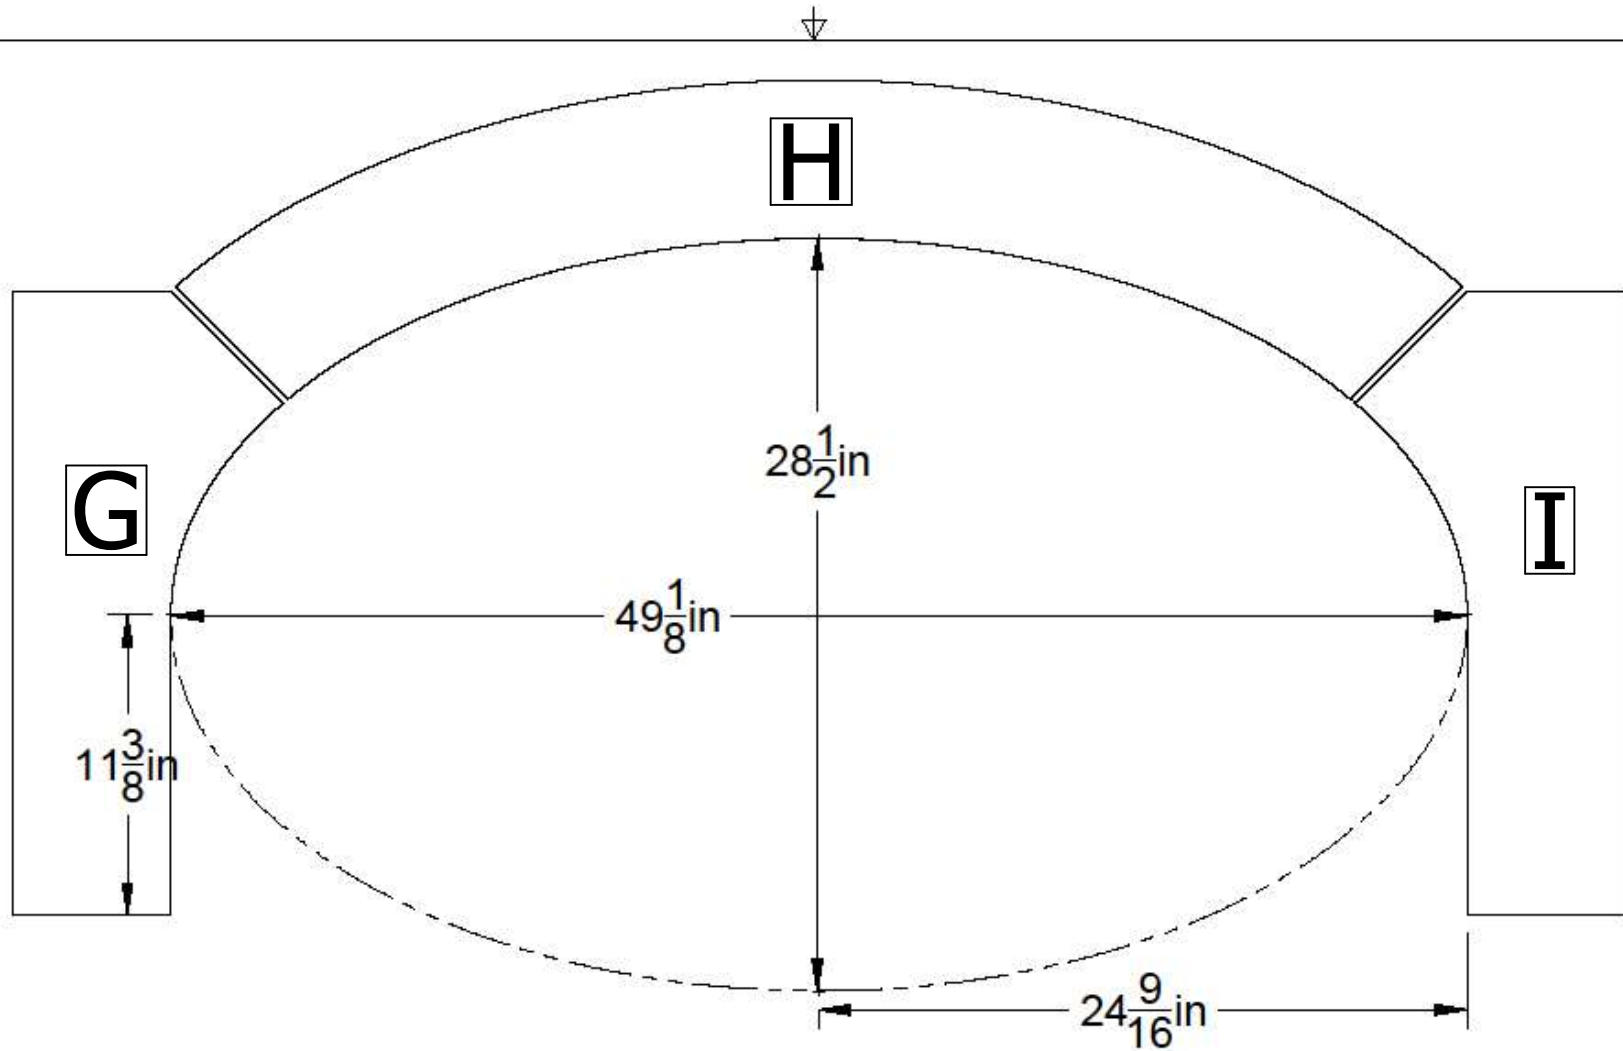


| | | | | |
|----------|--------------------------|---------------|--------|---------|
| | | PROJECT | | |
| | | Rice St | | |
| | | TITLE | | |
| | | Arch header 2 | | |
| APPROVED | SIZE | CODE | DWG NO | REV |
| CHECKED | B | | | 1 |
| DRAWN | Anthony Welton 8/18/2022 | SCALE 1:5 | WEIGHT | Sheet 3 |

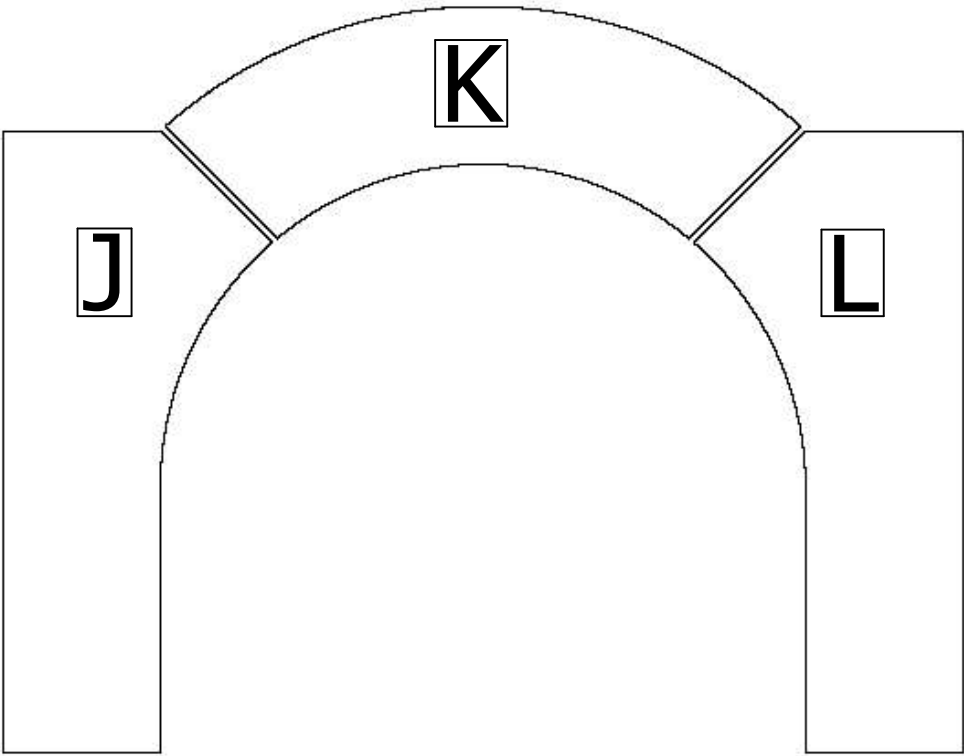


| | | | | | |
|----------|--------------------------|---------------|-----------|--------|---------|
| | | PROJECT | | | |
| | | Rice St | | | |
| | | TITLE | | | |
| | | Arch header 3 | | | |
| APPROVED | SIZE | CODE | DWG NO | REV | |
| CHECKED | B | | | 1 | |
| DRAWN | Anthony Welton 8/16/2022 | | SCALE 1:5 | WEIGHT | Sheet 4 |

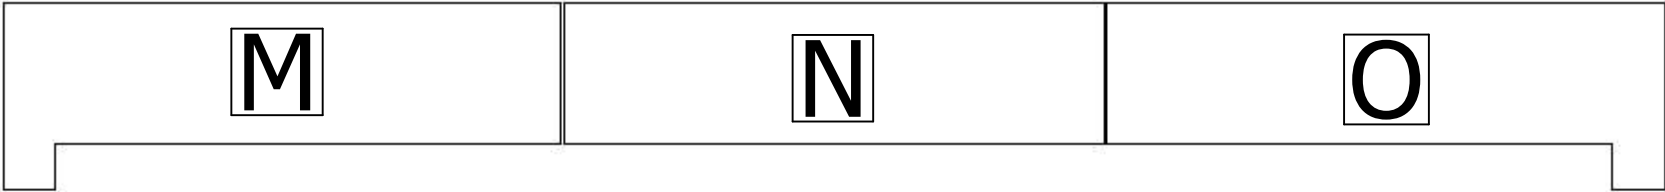


| | | | | |
|----------|--------------------------|--------------------|------|---------|
| | | PROJECT | | |
| | | Rice St | | |
| | | TITLE | | |
| | | Garage door header | | |
| APPROVED | | SIZE | CODE | DWG NO |
| CHECKED | | B | | |
| DRAWN | Anthony Welton 8/16/2022 | SCALE | 1:15 | Sheet 5 |

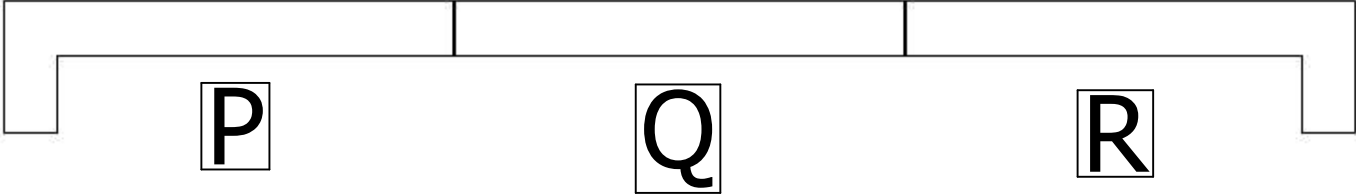


| | | | | |
|----------|--------------------------|--------------------|------------|---------|
| | | PROJECT | | |
| | | Rice St | | |
| | | TITLE | | |
| | | Screen door header | | |
| APPROVED | SIZE | CODE | DWG NO | REV |
| CHECKED | B | | | 1 |
| DRAWN | Anthony Welton 8/16/2022 | | SCALE 1:15 | Sheet 6 |

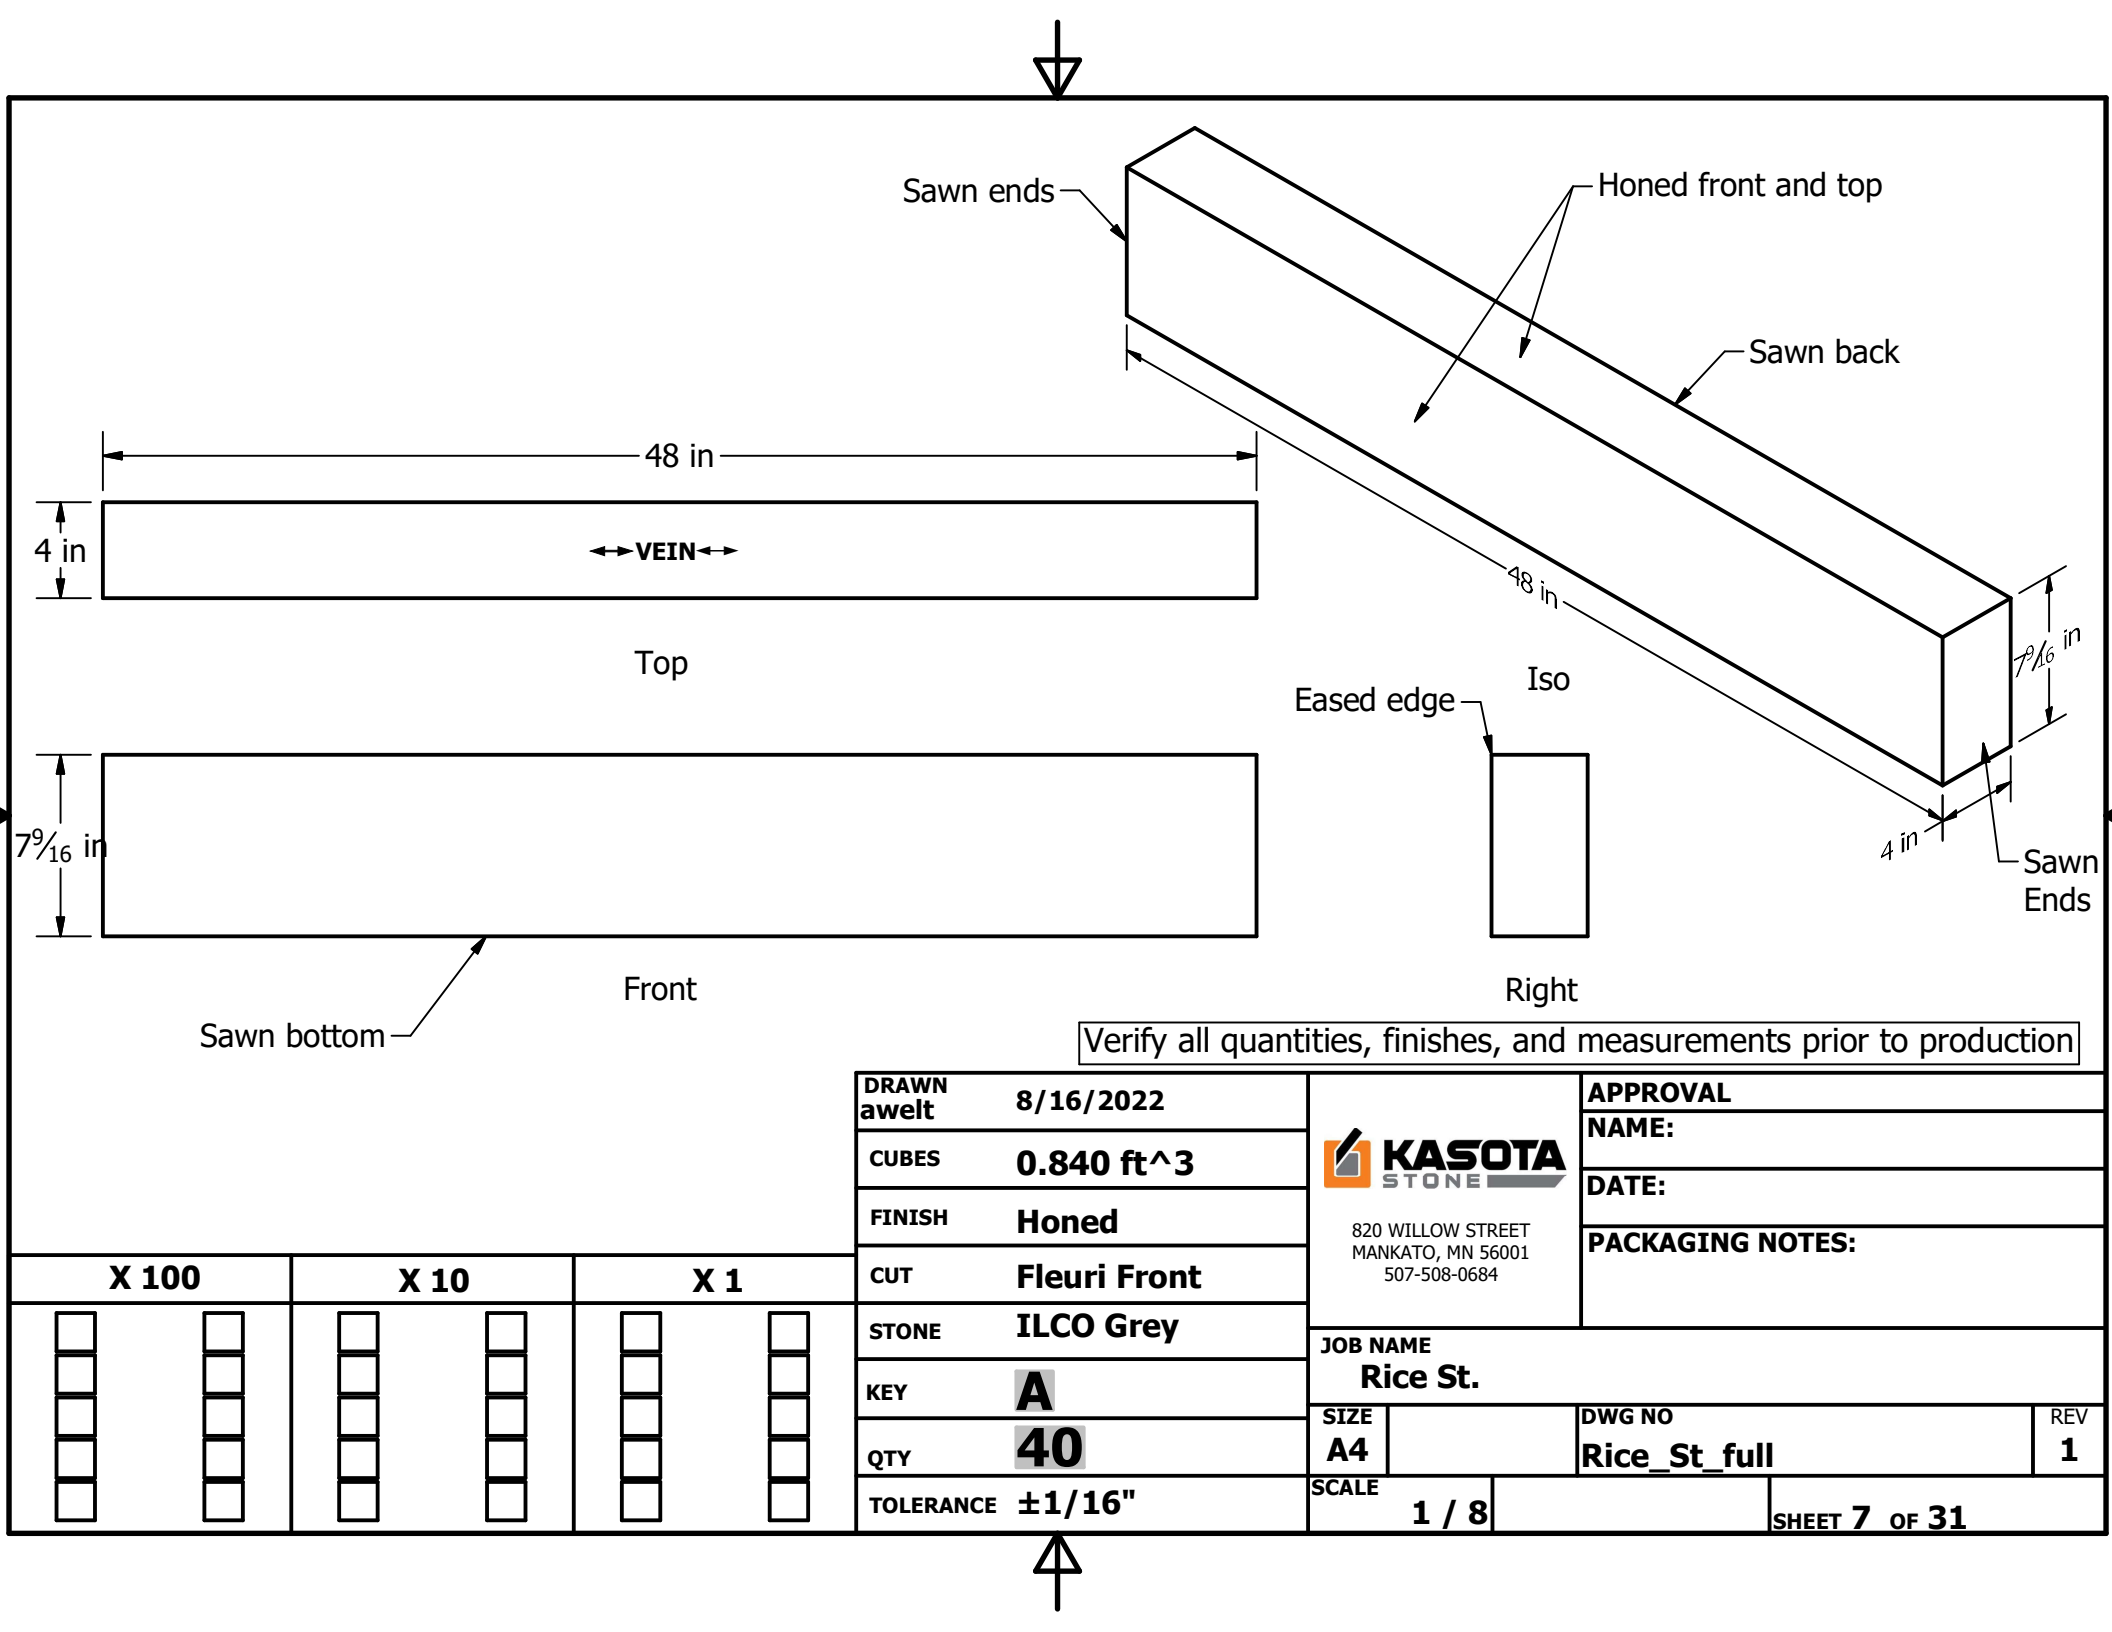


Verify all quantities, finishes, and measurements prior to production

| | | | | | | | | | | | | | | | |
|--|--|--|--|--|--|----------------|--|--------------|--|---|--|------------------|--|---------------|--|
| | | | | | | DRAWN awelt | | 8/16/2022 | | <div> 820 WILLOW STREET MANKATO, MN 56001 507-508-0684</div> | | APPROVAL | | | |
| | | | | | | CUBES | | 0.840 ft^3 | | | | NAME: | | | |
| | | | | | | FINISH | | Honed | | | | DATE: | | | |
| | | | | | | CUT | | Fleuri Front | | | | PACKAGING NOTES: | | | |
| X 100 | | X 10 | | X 1 | | STONE | | ILCO Grey | | JOB NAME Rice St. | | | | | |
| <div><div></div><div></div><div></div><div></div><div></div></div> | | <div><div></div><div></div><div></div><div></div><div></div></div> | | <div><div></div><div></div><div></div><div></div><div></div></div> | | KEY | | A | | SIZE | | DWG NO | | REV | |
| | | | | | | QTY | | 40 | | A4 | | Rice_St_full | | 1 | |
| | | | | | | TOLERANCE | | ±1/16" | | SCALE | | 1 / 8 | | SHEET 7 OF 31 | |



Verify all quantities, finishes, and measurements prior to production

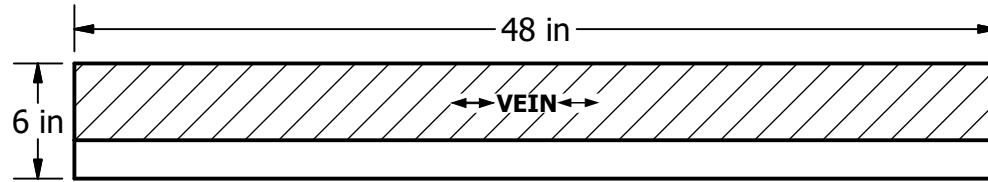

Top

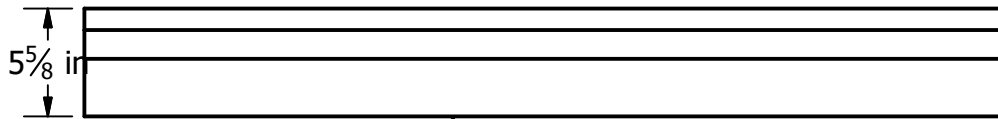


Sawn bottom Front

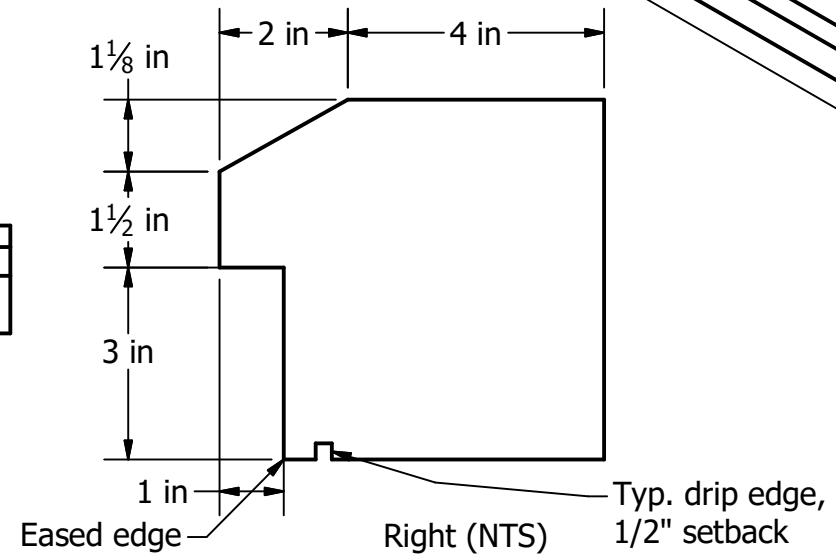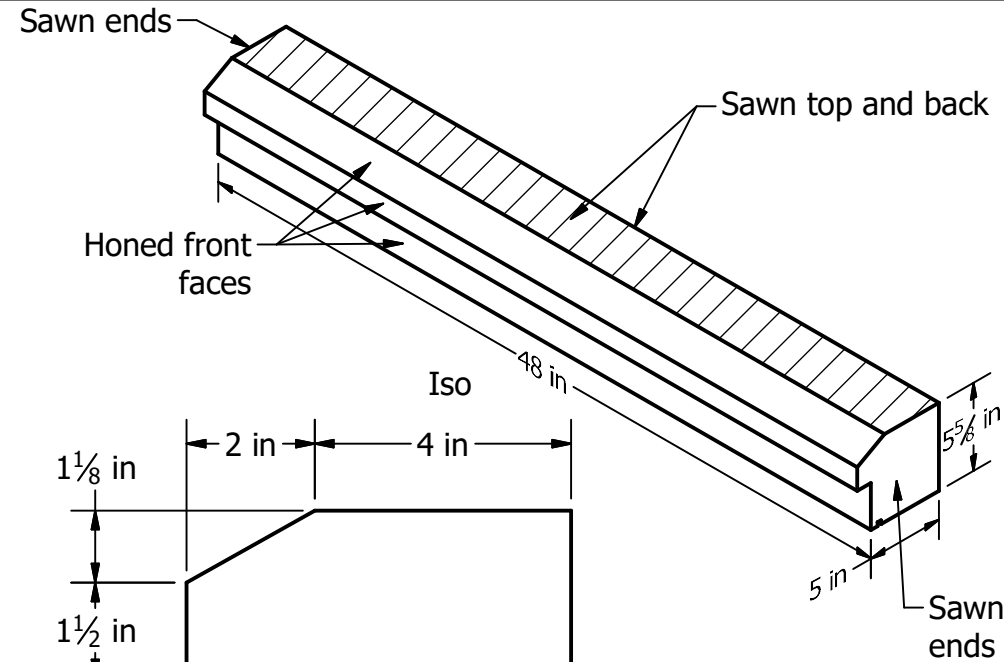

Right (NTS)

| | | | | | | |
|----------------|--------------|---|------------------------|--|----------|--|
| DRAWN awelt | 8/16/2022 |  820 WILLOW STREET MANKATO, MN 56001 507-508-0684 | APPROVAL | | | |
| CUBES | 0.821 ft^3 | | NAME: | | | |
| FINISH | Honed | | DATE: | | | |
| CUT | Fleuri Front | | PACKAGING NOTES: | | | |
| STONE | ILCO Grey | | | | | |
| KEY | B | JOB NAME Rice St. | | | | |
| QTY | 40 | SIZE A4 | DWG NO Rice_St_full | | REV 1 | |
| TOLERANCE | ±1/16" | SCALE 1 / 10 | SHEET 8 OF 31 | | | |



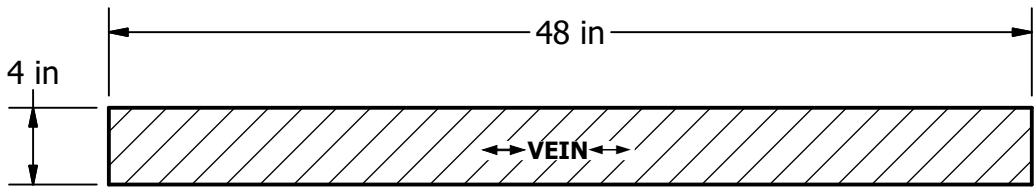

Top




Front

Sawn ends

Sawn top and back

Honed front and bottom

Iso

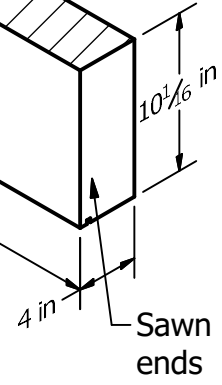

Eased edge































Right


Typ. drip edge, 1/2" setback

Verify all quantities, finishes, and measurements prior to production


| | | | | | |
|----------------|--------------|---|--|------------------------|----------|
| DRAWN awelt | 8/16/2022 | <div><p>820 WILLOW STREET MANKATO, MN 56001 507-508-0684</p></div> | | APPROVAL | |
| CUBES | 1.116 ft^3 | | | NAME: | |
| FINISH | Honed | | | DATE: | |
| CUT | Fleuri Front | | | PACKAGING NOTES: | |
| STONE | ILCO Grey | JOB NAME | | | |
| KEY | C | Rice St. | | | |
| QTY | 40 | SIZE A4 | | DWG NO Rice_St_full | REV 1 |
| TOLERANCE | ±1/16" | SCALE 1 / 10 | | SHEET 9 OF 31 | |




| X 100 | | X 10 | | X 1 | |
|---|---|---|---|---|---|
|  |  |  |  |  |  |
|  |  |  |  |  |  |
|  |  |  |  |  |  |
|  |  |  |  |  |  |
|  |  |  |  |  |  |

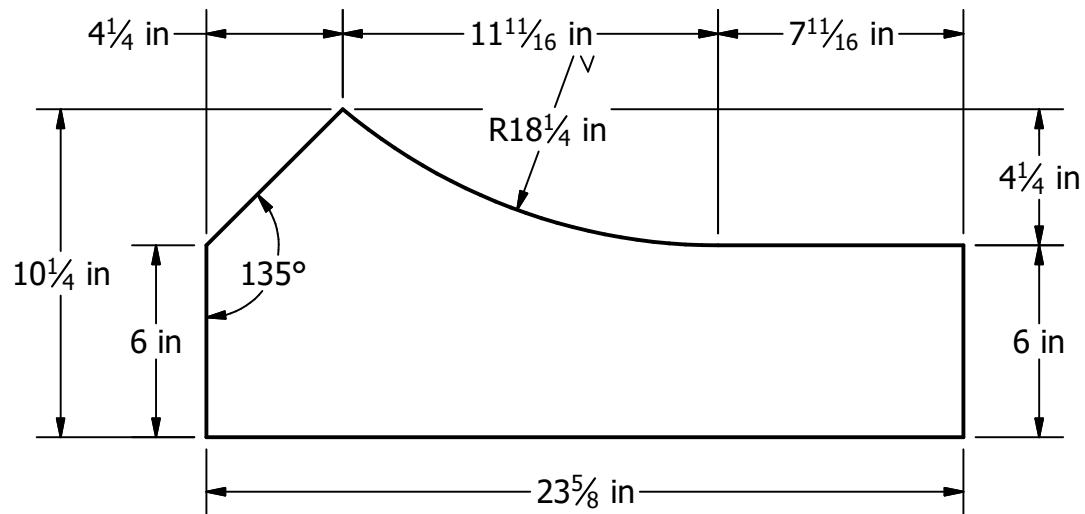

Top

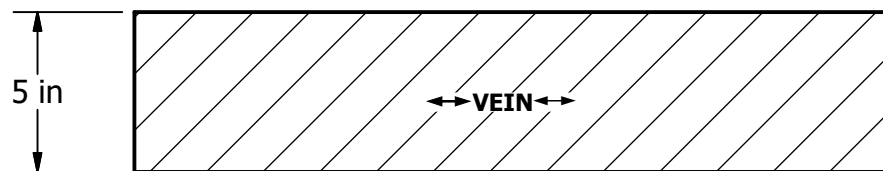


Front

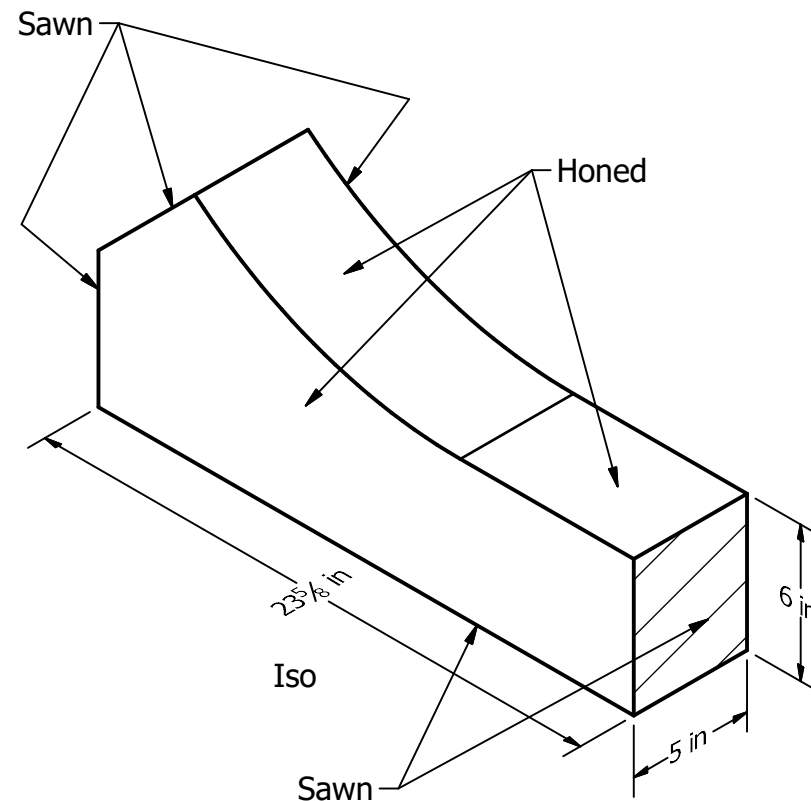


Verify all quantities, finishes, and measurements prior to production

| | | | | | | |
|----------------|------------|---|------------------------|--|----------|--|
| DRAWN awelt | 8/16/2022 |  820 WILLOW STREET MANKATO, MN 56001 507-508-0684 | APPROVAL | | | |
| CUBES | 0.482 ft^3 | | NAME: | | | |
| FINISH | Honed | | DATE: | | | |
| CUT | Fleuri Top | | PACKAGING NOTES: | | | |
| STONE | ILCO Grey | | | | | |
| KEY | D | JOB NAME Rice St. | | | | |
| QTY | 8 | SIZE A4 | DWG NO Rice_St_full | | REV 1 | |
| TOLERANCE | ±1/16" | SCALE 1 / 6 | SHEET 10 OF 31 | | | |




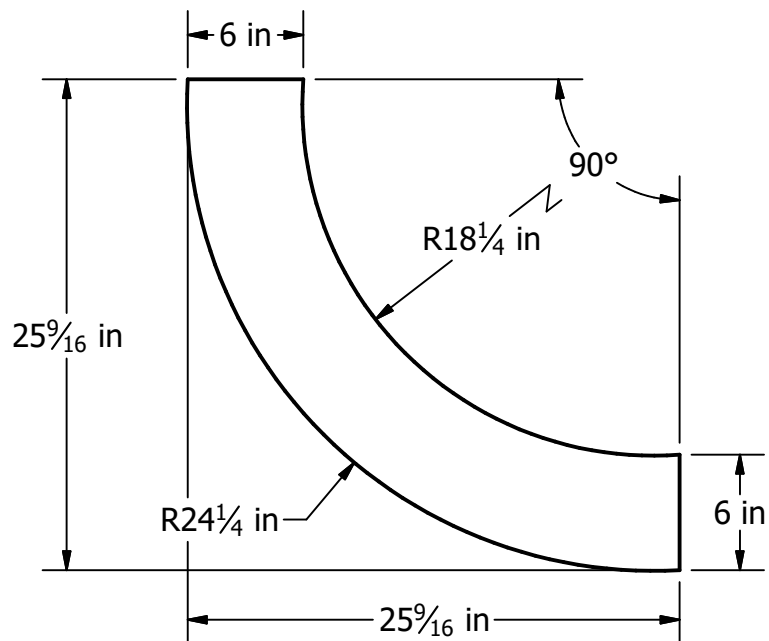

Top

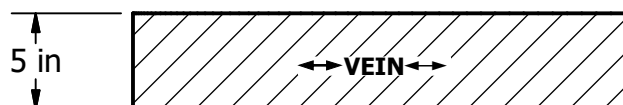

Front

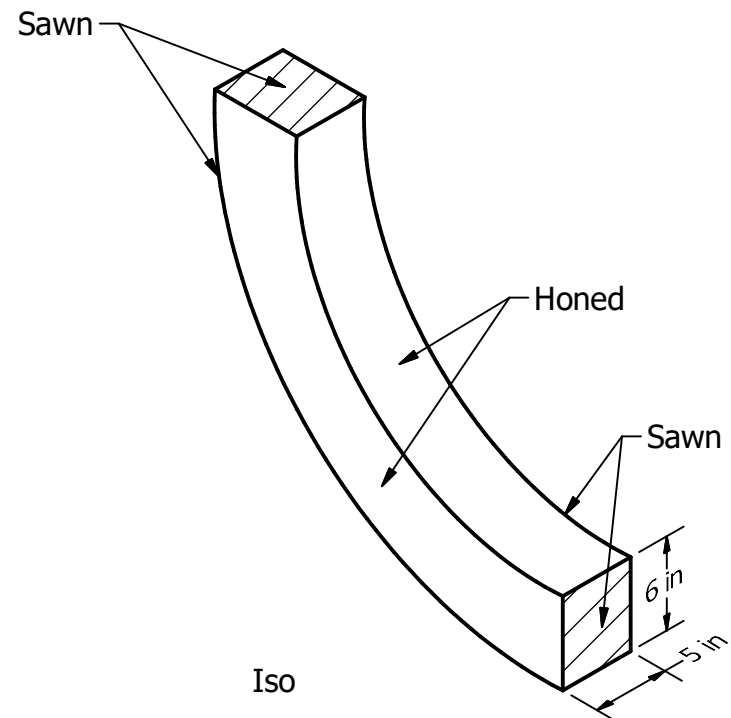


































Iso

Verify all quantities, finishes, and measurements prior to production

| | | | | | | |
|------------------|------------|--|------------------------|--|----------|--|
| DRAWN awelt | 8/16/2022 | <div></div> <div>820 WILLOW STREET MANKATO, MN 56001 507-508-0684</div> | APPROVAL | | | |
| CUBES | 0.627 ft^3 | | NAME: | | | |
| FINISH | Honed | | DATE: | | | |
| CUT | Fleuri Top | | PACKAGING NOTES: | | | |
| STONE | ILCO Grey | | | | | |
| KEY | E | JOB NAME Rice St. | | | | |
| QTY | 8 | SIZE A4 | DWG NO Rice_St_full | | REV 1 | |
| TOLERANCE ±1/16" | | SCALE 1 / 10 | SHEET 11 OF 31 | | | |




| X 100 | | X 10 | | X 1 | |
|---|---|---|---|---|---|
|  |  |  |  |  |  |
|  |  |  |  |  |  |
|  |  |  |  |  |  |
|  |  |  |  |  |  |
|  |  |  |  |  |  |

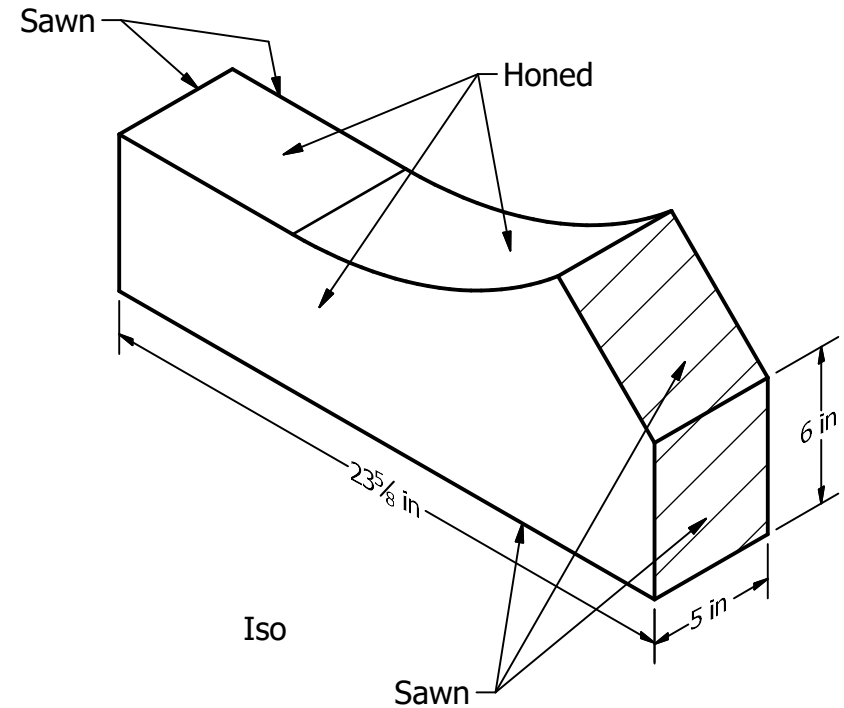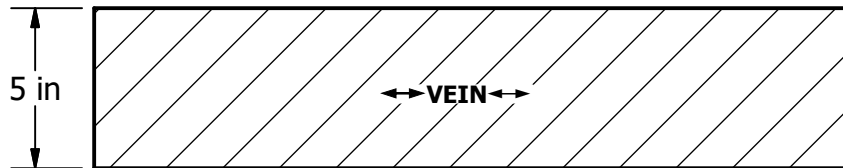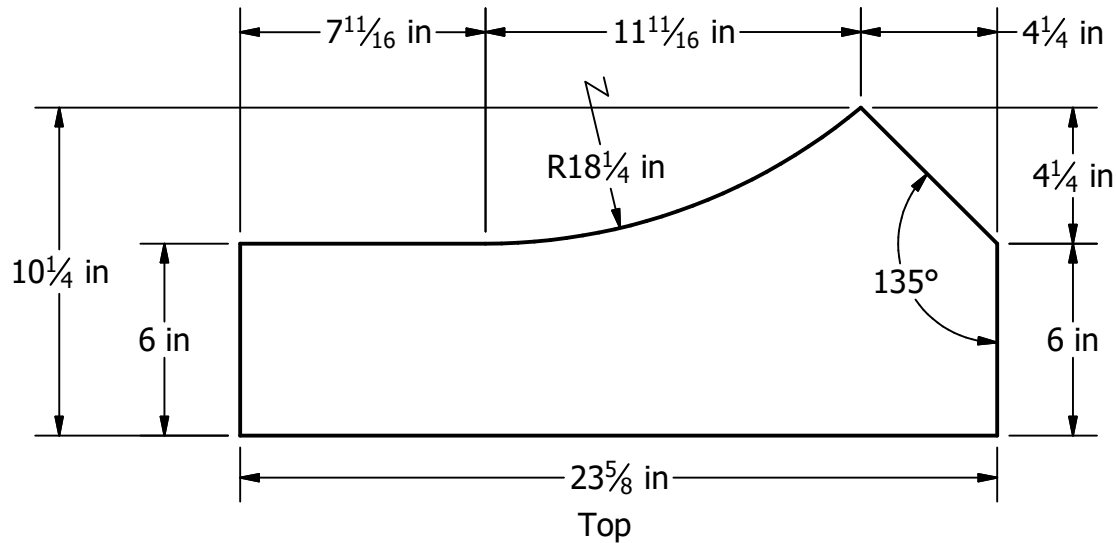


Verify all quantities, finishes, and measurements prior to production

| | | | | | |
|----------------|------------|---|--|------------------------|----------|
| DRAWN awelt | 8/16/2022 |  820 WILLOW STREET MANKATO, MN 56001 507-508-0684 | | APPROVAL | |
| CUBES | 0.482 ft^3 | | | NAME: | |
| FINISH | Honed | | | DATE: | |
| CUT | Fleuri Top | | | PACKAGING NOTES: | |
| STONE | ILCO Grey | | | | |
| KEY | F | JOB NAME Rice St. | | | |
| QTY | 8 | SIZE A4 | | DWG NO Rice_St_full | REV 1 |
| TOLERANCE | ±1/16" | SCALE 1 / 6 | | SHEET 12 OF 31 | |




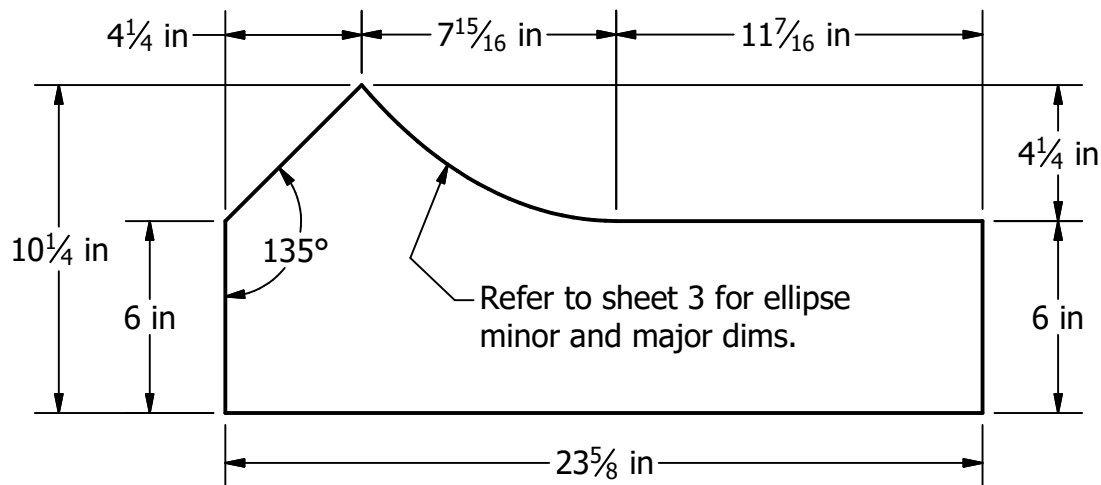

Top

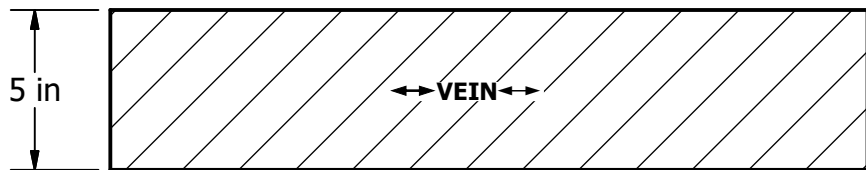

Front

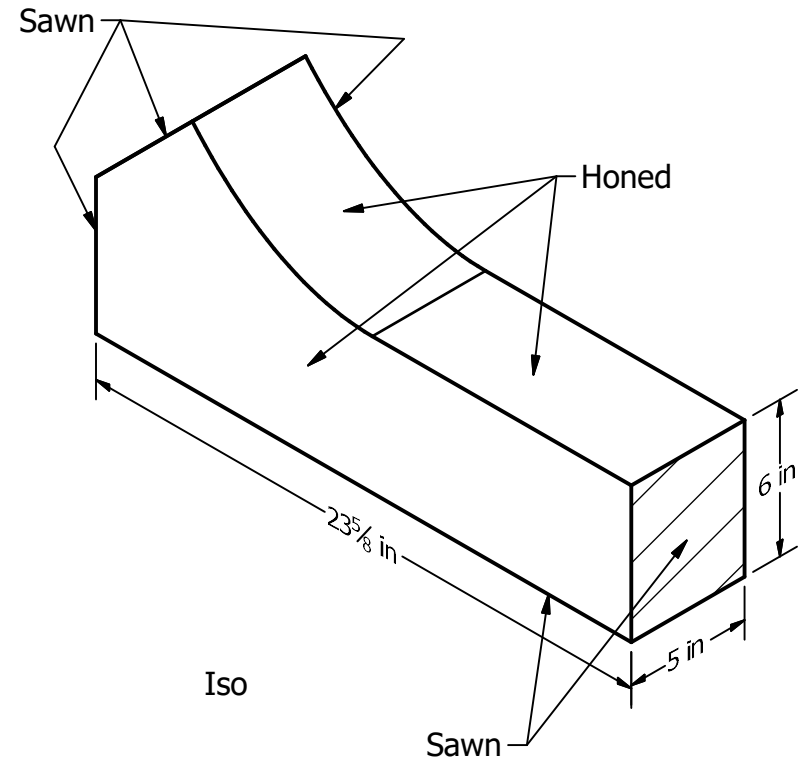

Iso

Verify all quantities, finishes, and measurements prior to production

| | | | | | |
|------------------|------------|---|------------------------|------------------|----------|
| DRAWN awelt | 8/16/2022 | <div><p>820 WILLOW STREET MANKATO, MN 56001 507-508-0684</p></div> | | APPROVAL | |
| CUBES | 0.468 ft^3 | | | NAME: | |
| FINISH | Honed | | | DATE: | |
| CUT | Fleuri Top | | | PACKAGING NOTES: | |
| STONE | ILCO Grey | | | | |
| KEY | G | JOB NAME Rice St. | | | |
| QTY | 2 | SIZE A4 | DWG NO Rice_St_full | | REV 1 |
| TOLERANCE ±1/16" | | SCALE 1 / 6 | SHEET 13 OF 31 | | |



X 100





X 10




X 1



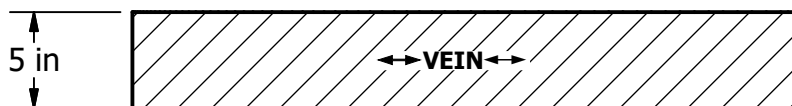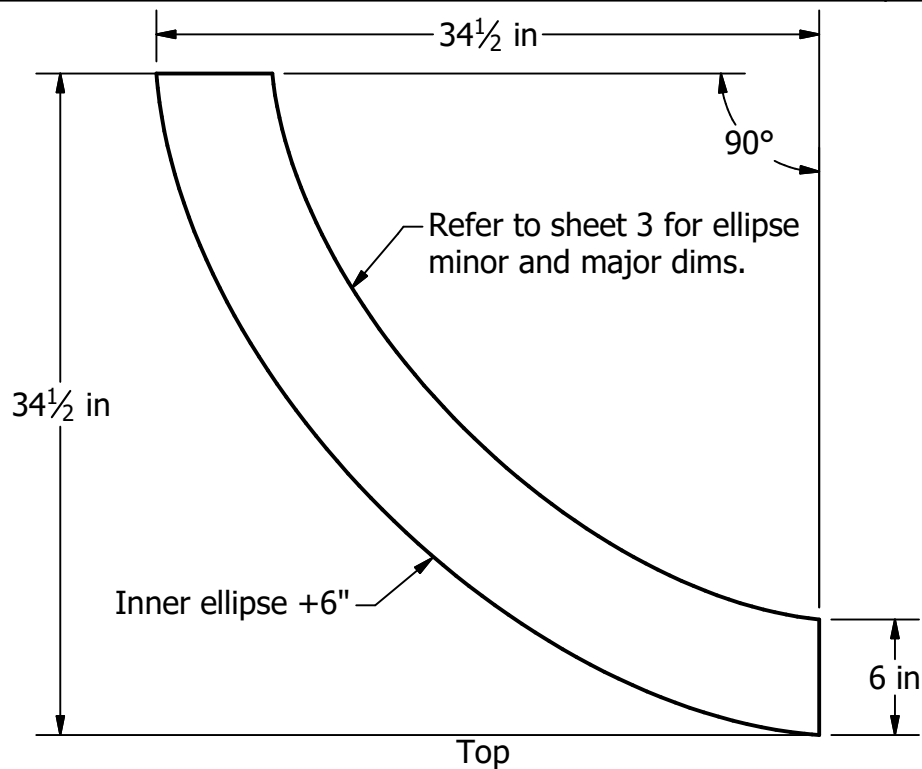


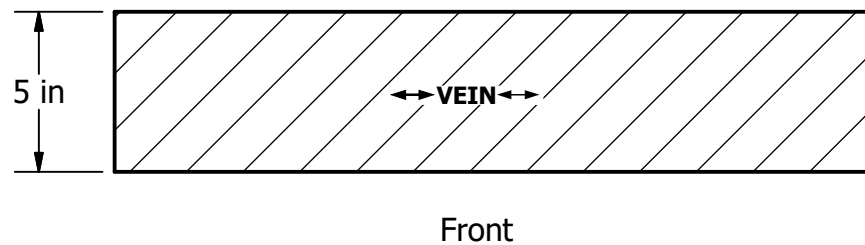
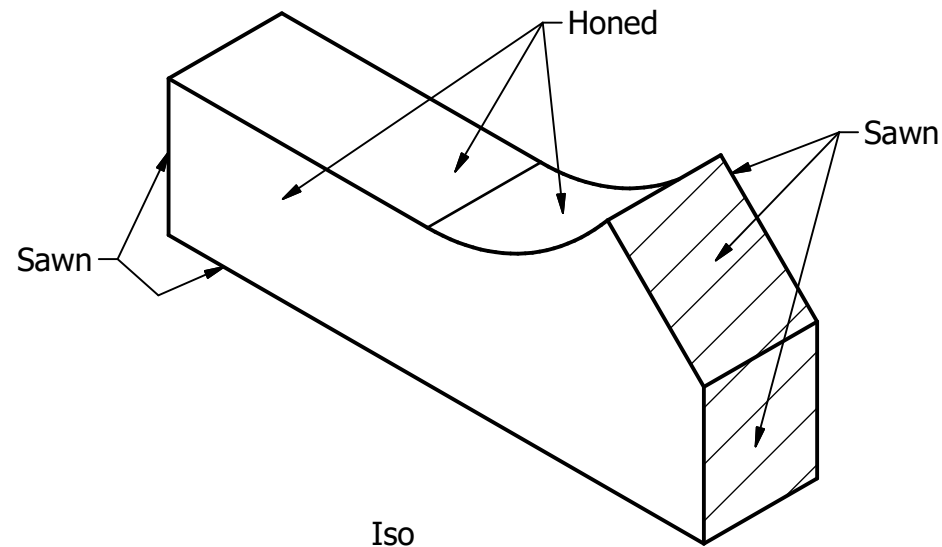
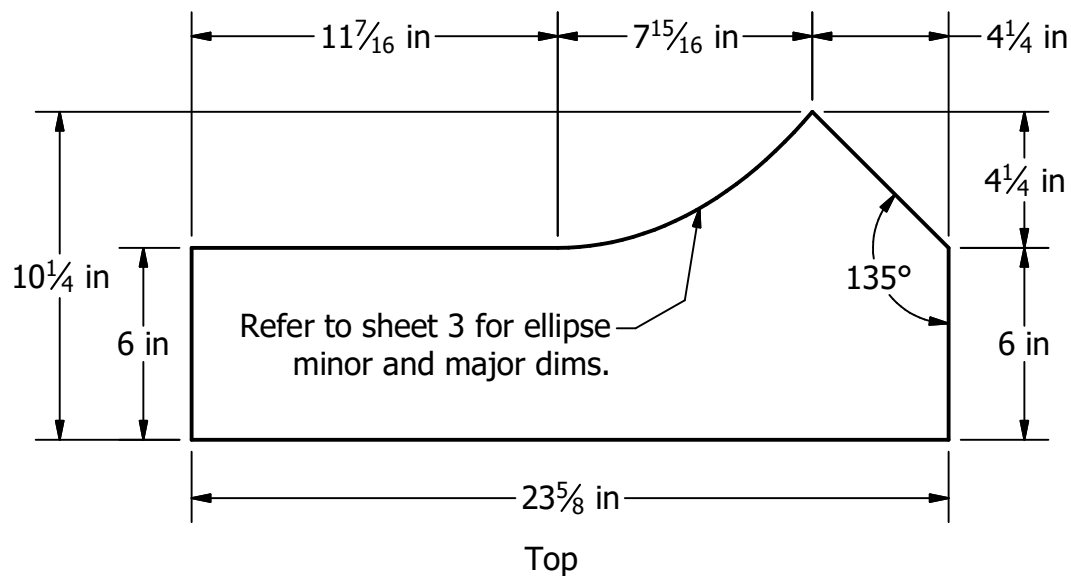
Front

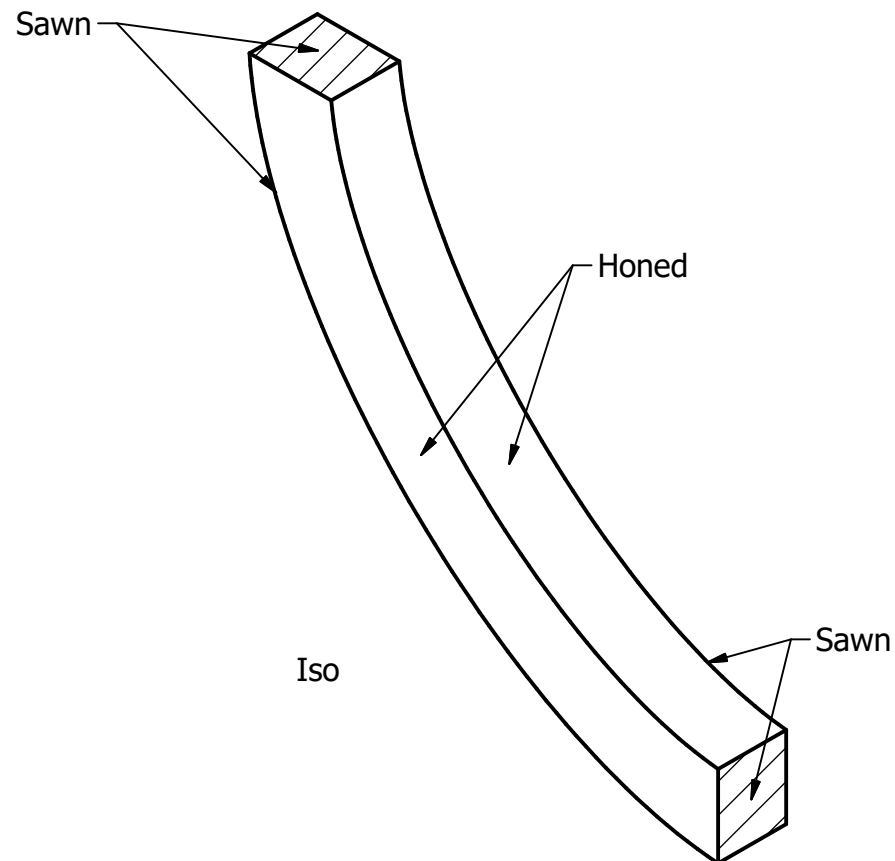


Iso


Verify all quantities, finishes, and measurements prior to production

| | | | | | | | | | | |
|-----------|--|-----------|----------------|----------------------|------------|--|---|------------------------|------------------|----------|
| Front | | | DRAWN awelt | | 8/16/2022 | | <div> 820 WILLOW STREET MANKATO, MN 56001 507-508-0684</div> | | APPROVAL | |
| | | | CUBES | | 0.824 ft^3 | | | | NAME: | |
| | | | FINISH | | Honed | | | | DATE: | |
| | | | CUT | | Fleuri Top | | | | PACKAGING NOTES: | |
| X 100 | | X 10 | | X 1 | | | | | | |
| STONE | | ILCO Grey | | | | | | | | |
| KEY | | H | | JOB NAME Rice St. | | | | | | |
| QTY | | 2 | | SIZE A4 | | | | DWG NO Rice_St_full | | REV 1 |
| TOLERANCE | | ±1/16" | | SCALE 1 / 10 | | | | SHEET 14 OF 31 | | |




Verify all quantities, finishes, and measurements prior to production


| | | | | | | | | | | | | | | | |
|--|--|--|----------------|--|------------|----------------------|---|-----------|------------------|----------------|--|------------------------|--|----------|--|
| | | | DRAWN awelt | | 8/16/2022 | | <div> 820 WILLOW STREET MANKATO, MN 56001 507-508-0684</div> | | APPROVAL | | | | | | |
| | | | CUBES | | 0.468 ft^3 | | | | NAME: | | | | | | |
| | | | FINISH | | Honed | | | | DATE: | | | | | | |
| | | | CUT | | Fleuri Top | | | | PACKAGING NOTES: | | | | | | |
| X 100 | | X 10 | | X 1 | | JOB NAME Rice St. | | | | | | | | | |
| <div><div></div><div></div><div></div><div></div><div></div></div> | | <div><div></div><div></div><div></div><div></div><div></div></div> | | <div><div></div><div></div><div></div><div></div><div></div></div> | | STONE | | ILCO Grey | | SIZE A4 | | DWG NO Rice_St_full | | REV 1 | |
| | | | | | | KEY | | I | | SCALE 1 / 6 | | SHEET 15 OF 31 | | | |
| | | | | | | QTY | | 2 | | | | | | | |
| | | | | | | | | | | | | TOLERANCE ±1/16" | | | |

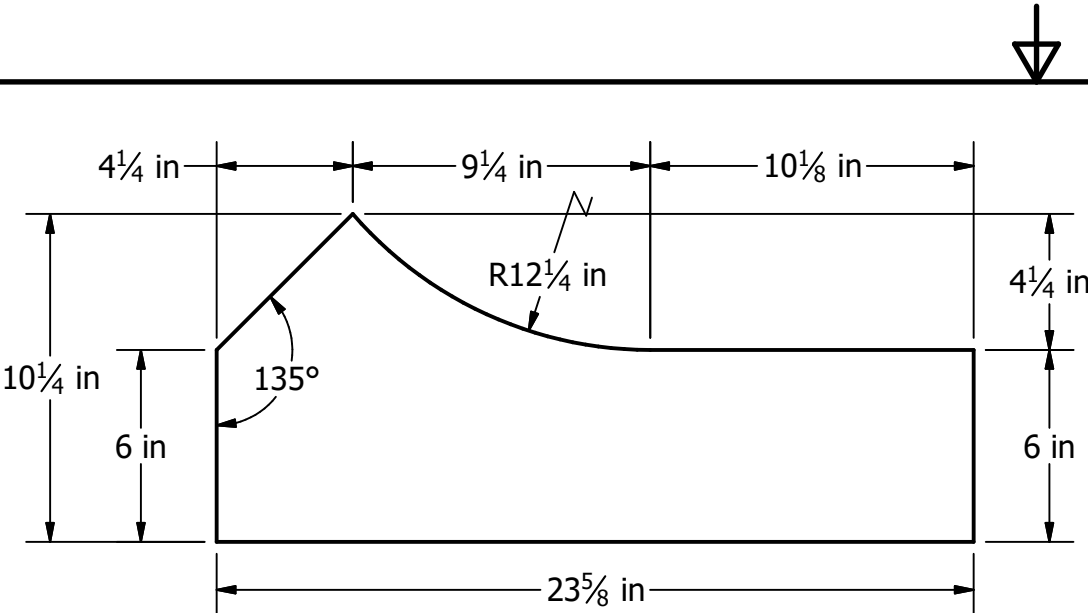

Top

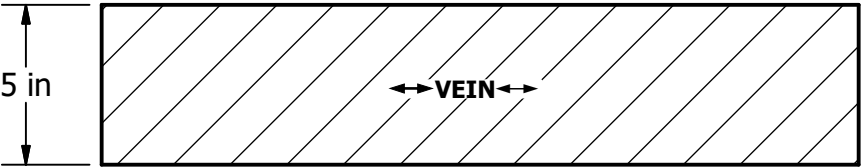



Front

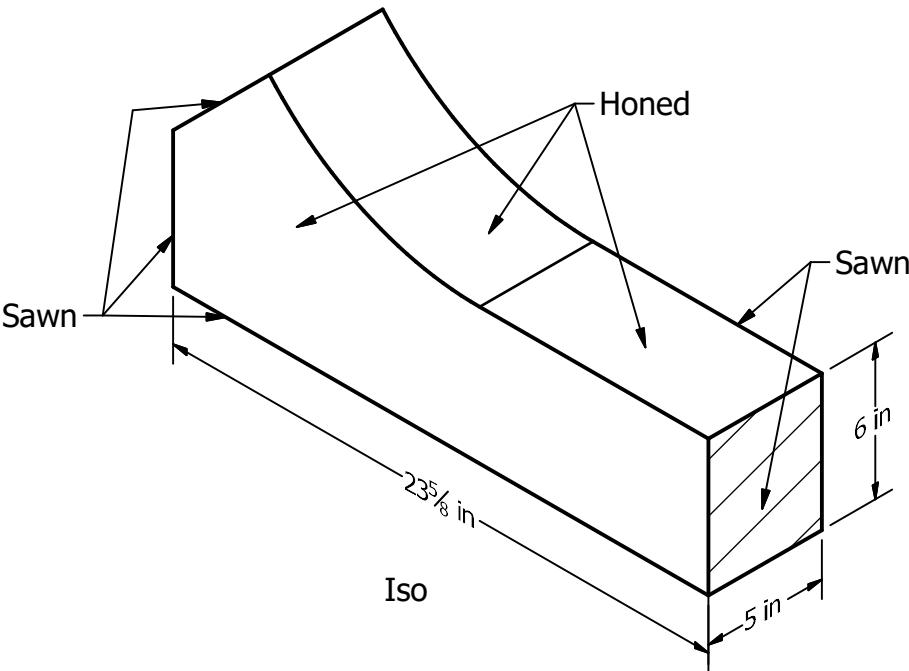


Iso

Verify all quantities, finishes, and measurements prior to production

| | | | | | | | | | | | | | | | | | | |
|---|--|-----------|---|--|---|--|--|--|------------------|--|-------|--|-------|--|--------------|--|----------------|--|
| | | | DRAWN awelt | | 8/16/2022 | | <div> 820 WILLOW STREET MANKATO, MN 56001 507-508-0684</div> | | APPROVAL | | | | | | | | | |
| | | | CUBES | | 0.471 ft^3 | | | | NAME: | | | | | | | | | |
| | | | FINISH | | Honed | | | | DATE: | | | | | | | | | |
| | | | CUT | | Fleuri Top | | | | PACKAGING NOTES: | | | | | | | | | |
| STONE | | ILCO Grey | | | | | | | | | | | | | | | | |
| X 100 | | | X 10 | | X 1 | | JOB NAME | | Rice St. | | | | | | | | | |
| <div><div><div></div><div></div><div></div><div></div><div></div></div><div><div></div><div></div><div></div><div></div><div></div></div></div> | | | <div><div><div></div><div></div><div></div><div></div><div></div></div><div><div></div><div></div><div></div><div></div><div></div></div></div> | | <div><div><div></div><div></div><div></div><div></div><div></div></div><div><div></div><div></div><div></div><div></div><div></div></div></div> | | KEY | | J | | SIZE | | | | DWG NO | | REV | |
| | | | | | | | QTY | | 2 | | A4 | | | | Rice_St_full | | 1 | |
| | | | | | | | TOLERANCE | | ±1/16" | | SCALE | | 1 / 6 | | | | SHEET 16 OF 31 | |

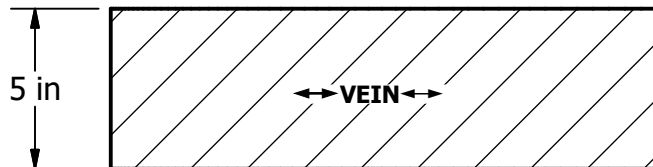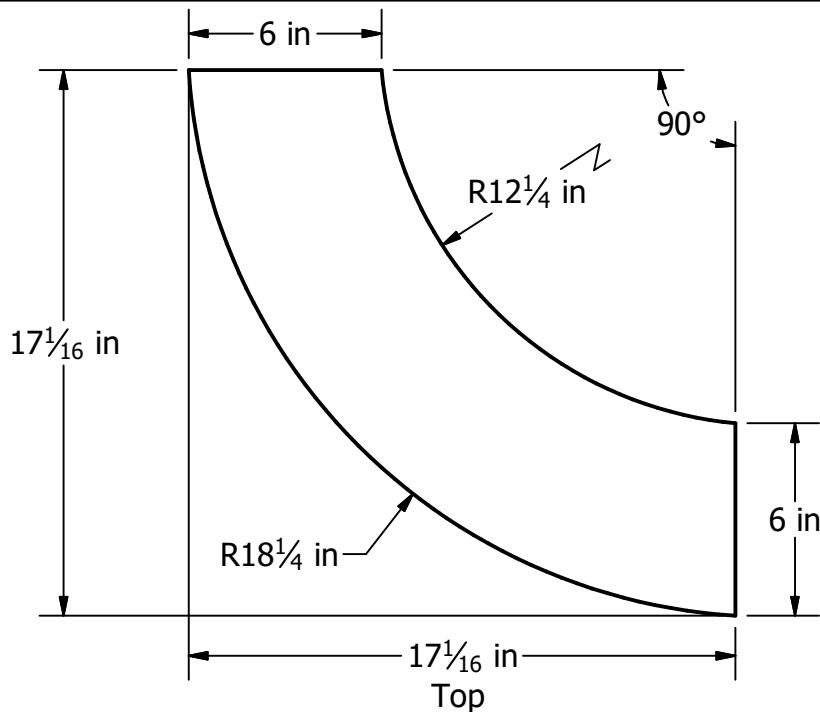

Front

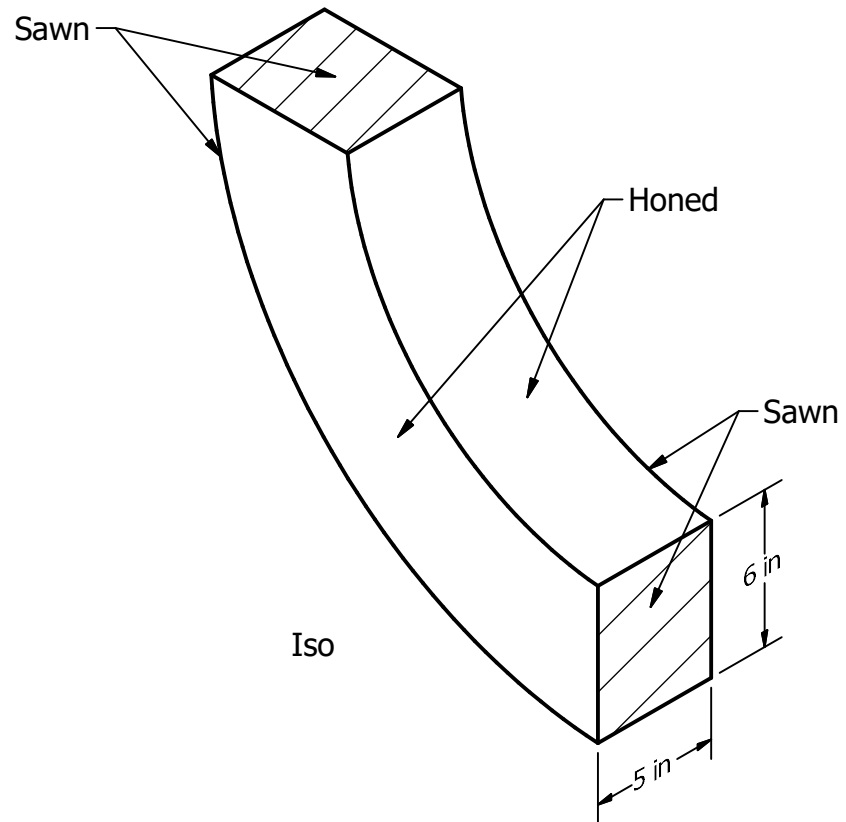

Verify all quantities, finishes, and measurements prior to production


| | | | | | |
|------------------|------------|--|--|------------------------|----------|
| DRAWN awelt | 8/16/2022 | <div> KASOTA STONE</div> <div>820 WILLOW STREET MANKATO, MN 56001 507-508-0684</div> | | APPROVAL | |
| CUBES | 0.376 ft^3 | | | NAME: | |
| FINISH | Honed | | | DATE: | |
| CUT | Fleuri Top | | | PACKAGING NOTES: | |
| STONE | ILCO Grey | | | | |
| KEY | K | JOB NAME Rice St. | | | |
| QTY | 2 | SIZE A4 | | DWG NO Rice_St_full | REV 1 |
| TOLERANCE ±1/16" | | SCALE 1 / 6 | | SHEET 17 OF 31 | |




X 100




X 10

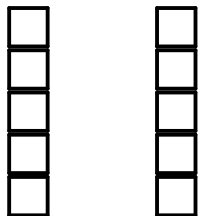


X 1

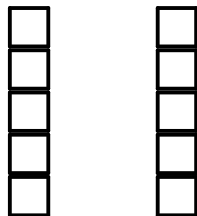


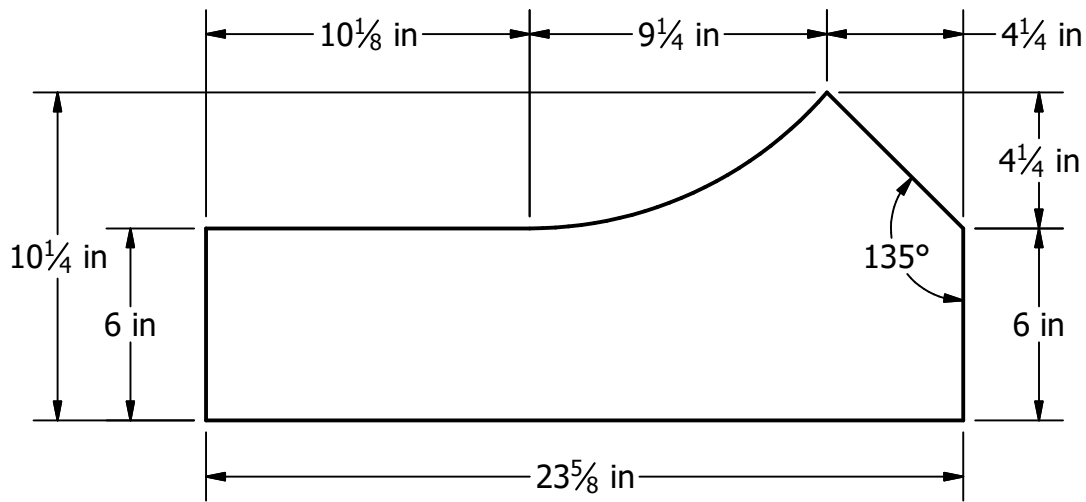

Top

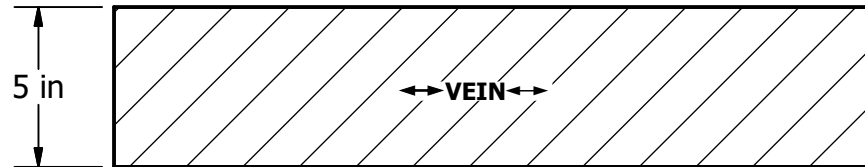

Front

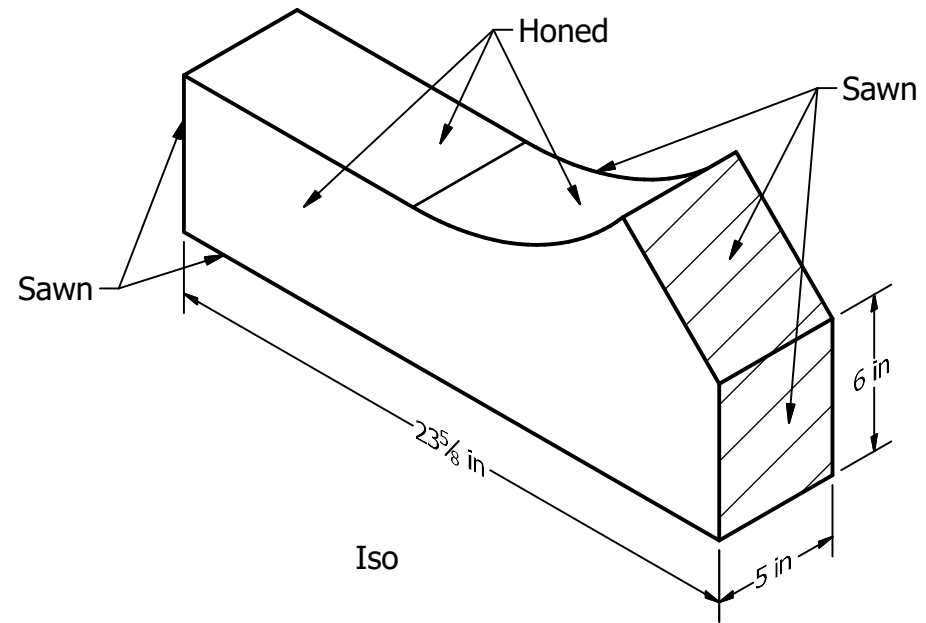


Iso


Verify all quantities, finishes, and measurements prior to production

| | | | | | | |
|------------------|------------|---|------------------|------------------------|----------|--|
| DRAWN awelt | 8/16/2022 |  820 WILLOW STREET MANKATO, MN 56001 507-508-0684 | APPROVAL | | | |
| CUBES | 0.471 ft^3 | | NAME: | | | |
| FINISH | Honed | | DATE: | | | |
| CUT | Fleuri Top | | PACKAGING NOTES: | | | |
| STONE | ILCO Grey | | | | | |
| KEY | L | JOB NAME Rice St. | | | | |
| QTY | 2 | SIZE A4 | | DWG NO Rice_St_full | REV 1 | |
| TOLERANCE ±1/16" | | SCALE 1 / 6 | | SHEET 18 OF 31 | | |



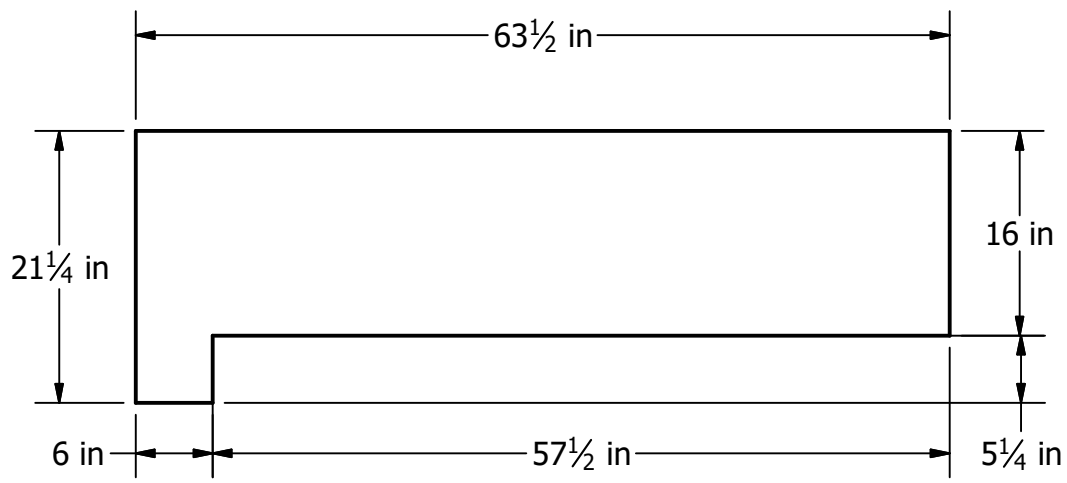

Top

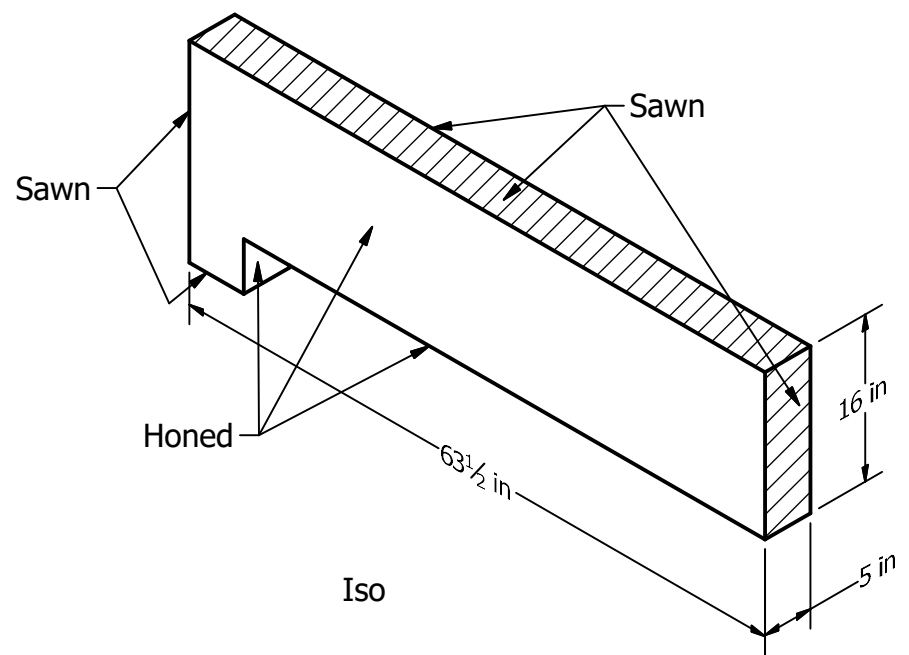


Iso




Front

Verify all quantities, finishes, and measurements prior to production

| | | | | | | | | | | | | | |
|-------|--|------|----------------|-----|------------|-----------|--|--------------|------------------|----------|--|----------|--|
| | | | DRAWN awelt | | 8/16/2022 | | <div> 820 WILLOW STREET MANKATO, MN 56001 507-508-0684</div> | | APPROVAL | | | | |
| | | | CUBES | | 3.031 ft^3 | | | | NAME: | | | | |
| | | | FINISH | | Honed | | | | DATE: | | | | |
| | | | CUT | | Fleuri Top | | | | PACKAGING NOTES: | | | | |
| X 100 | | X 10 | | X 1 | | STONE | | ILCO Grey | | | | | |
| X 100 | | X 10 | | X 1 | | KEY | | M | | | | | |
| X 100 | | X 10 | | X 1 | | QTY | | 2 | | | | | |
| X 100 | | X 10 | | X 1 | | TOLERANCE | | ±1/16" | | JOB NAME | | Rice St. | |
| X 100 | | X 10 | | X 1 | | SCALE | | 1 / 15 | | SIZE | | A4 | |
| X 100 | | X 10 | | X 1 | | DWG NO | | Rice_St_full | | REV | | 1 | |
| X 100 | | X 10 | | X 1 | | SHEET | | 19 | | OF | | 31 | |




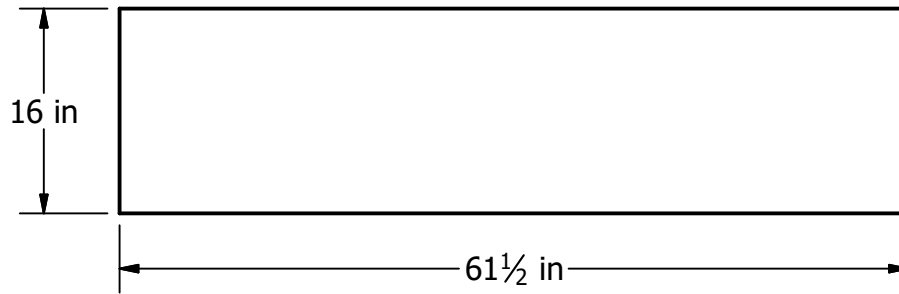

Top



Front

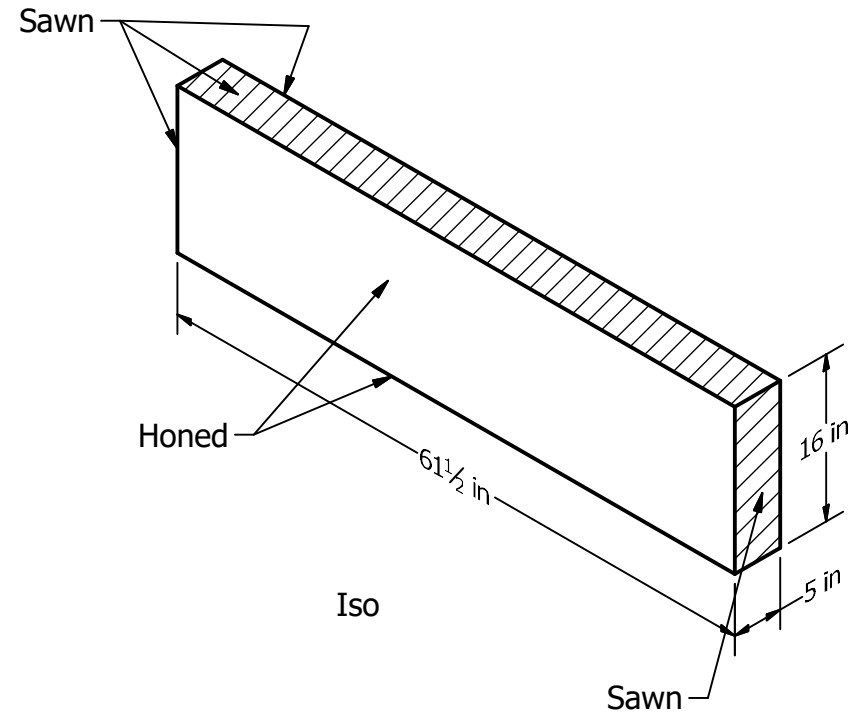


Iso

Verify all quantities, finishes, and measurements prior to production

| | | | | | | |
|------------------|------------|---|------------------|------------------------|----------|--|
| DRAWN awelt | 8/16/2022 |  820 WILLOW STREET MANKATO, MN 56001 507-508-0684 | APPROVAL | | | |
| CUBES | 2.847 ft^3 | | NAME: | | | |
| FINISH | Honed | | DATE: | | | |
| CUT | Fleuri Top | | PACKAGING NOTES: | | | |
| STONE | ILCO Grey | | | | | |
| KEY | N | JOB NAME Rice St. | | | | |
| QTY | 4 | SIZE A4 | | DWG NO Rice_St_full | REV 1 | |
| TOLERANCE ±1/16" | | SCALE 1 / 15 | | SHEET 20 OF 31 | | |




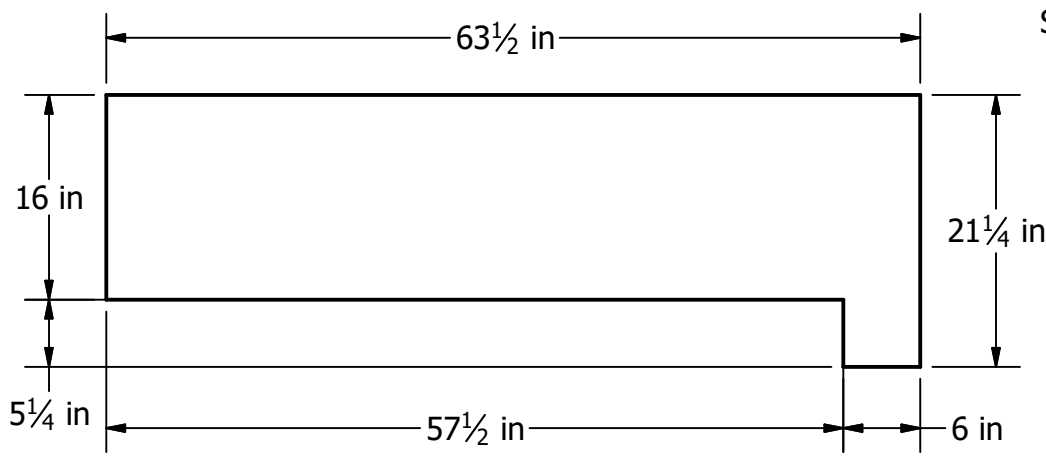


Top




Front

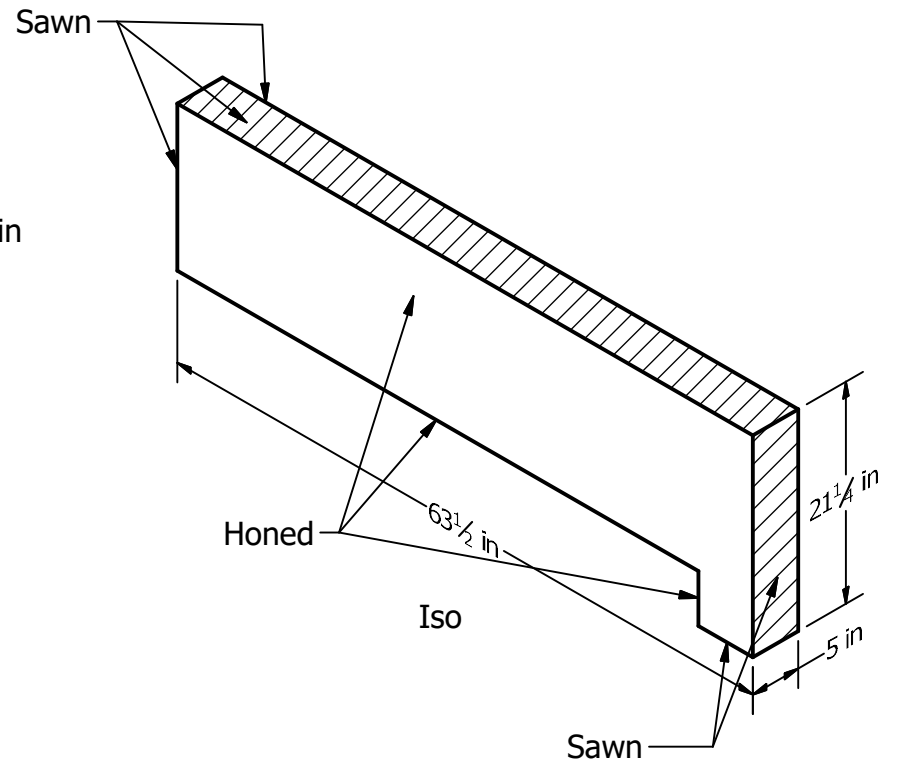

Verify all quantities, finishes, and measurements prior to production

| | | | | | | | | | | | | | | | | | | |
|--|--|--|----------------|--|------------|--|--|--|------------------|--|--------|--|--------------|----------------|-----|--|---|--|
| | | | DRAWN awelt | | 8/16/2022 | | <div> 820 WILLOW STREET MANKATO, MN 56001 507-508-0684</div> | | APPROVAL | | | | | | | | | |
| | | | CUBES | | 3.031 ft^3 | | | | NAME: | | | | | | | | | |
| | | | FINISH | | Honed | | | | DATE: | | | | | | | | | |
| | | | CUT | | Fleuri Top | | | | PACKAGING NOTES: | | | | | | | | | |
| STONE | | ILCO Grey | | | | | | | | | | | | | | | | |
| X 100 | | | X 10 | | X 1 | | JOB NAME | | Rice St. | | | | | | | | | |
| <div><div></div><div></div><div></div><div></div><div></div></div> | <div><div></div><div></div><div></div><div></div><div></div></div> | <div><div></div><div></div><div></div><div></div><div></div></div> | KEY | | 0 | | SIZE | | A4 | | DWG NO | | Rice_St_full | | REV | | 1 | |
| | | | QTY | | 2 | | SCALE | | 1 / 15 | | | | | SHEET 21 of 31 | | | | |
| | | | TOLERANCE | | ±1/16" | | | | | | | | | | | | | |




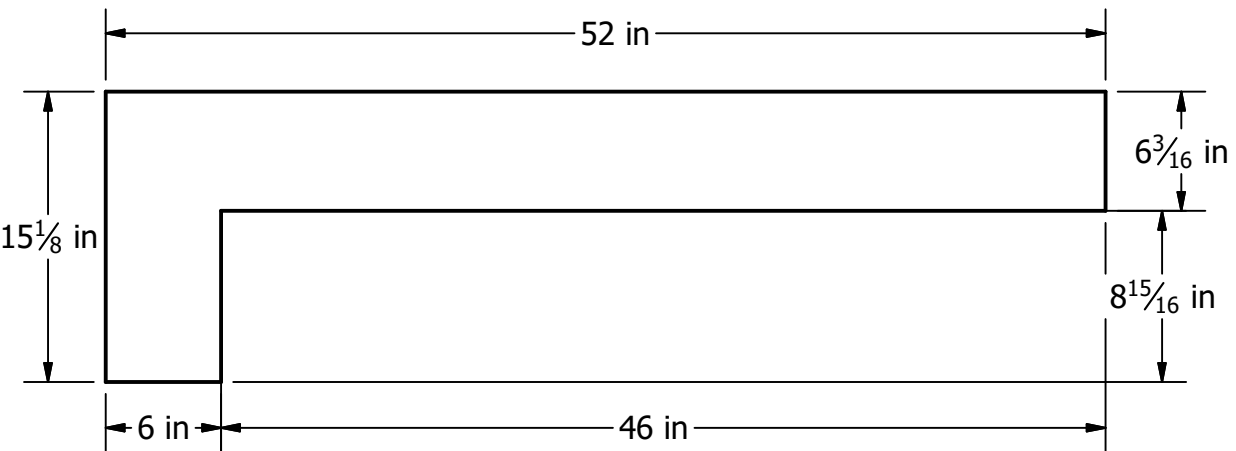


Top




Front

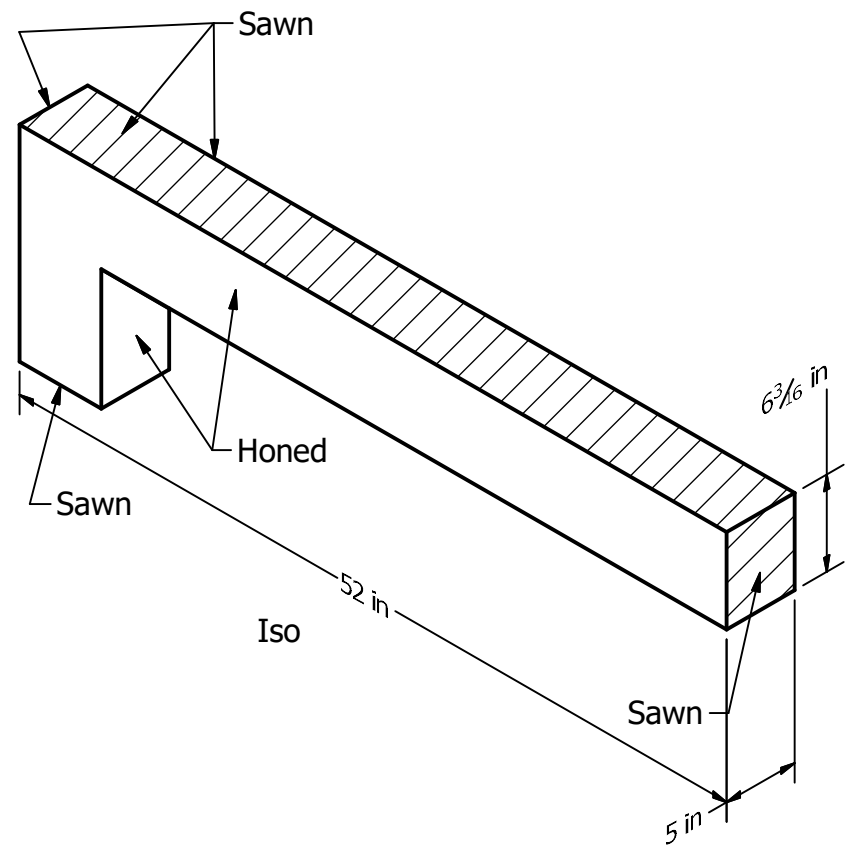

Verify all quantities, finishes, and measurements prior to production

| | | | | | | | | | | | | | | | |
|--|--|--|----------------|--|------------|-----------|--|-----------|------------------|----------------|--|--------|--|--------------|--|
| | | | DRAWN awelt | | 8/16/2022 | | <div></div> <div>820 WILLOW STREET MANKATO, MN 56001 507-508-0684</div> | | APPROVAL | | | | | | |
| | | | CUBES | | 1.090 ft^3 | | | | NAME: | | | | | | |
| | | | FINISH | | Honed | | | | DATE: | | | | | | |
| | | | CUT | | Fleuri Top | | | | PACKAGING NOTES: | | | | | | |
| X 100 | | X 10 | | X 1 | | | | JOB NAME | | | | | | | |
| <div><div></div><div></div><div></div><div></div><div></div></div> | | <div><div></div><div></div><div></div><div></div><div></div></div> | | <div><div></div><div></div><div></div><div></div><div></div></div> | | STONE | | ILCO Grey | | Rice St. | | | | | |
| | | | | | | KEY | | P | | | | | | | |
| | | | | | | QTY | | 2 | | SIZE | | A4 | | DWG NO | |
| | | | | | | TOLERANCE | | ±1/16" | | SCALE | | 1 / 10 | | Rice_St_full | |
| | | | | | | | | | | 1 | | | | | |
| | | | | | | | | | | SHEET 22 OF 31 | | | | | |




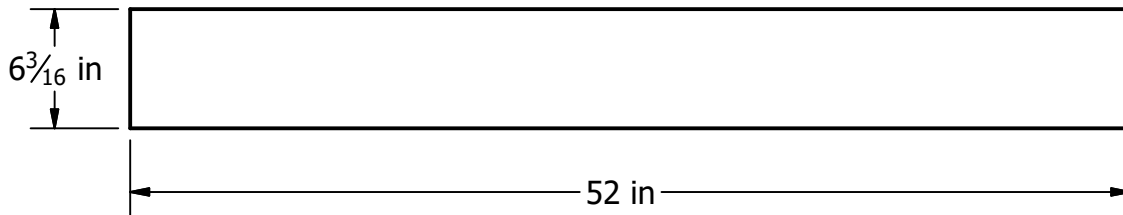

Top



Front

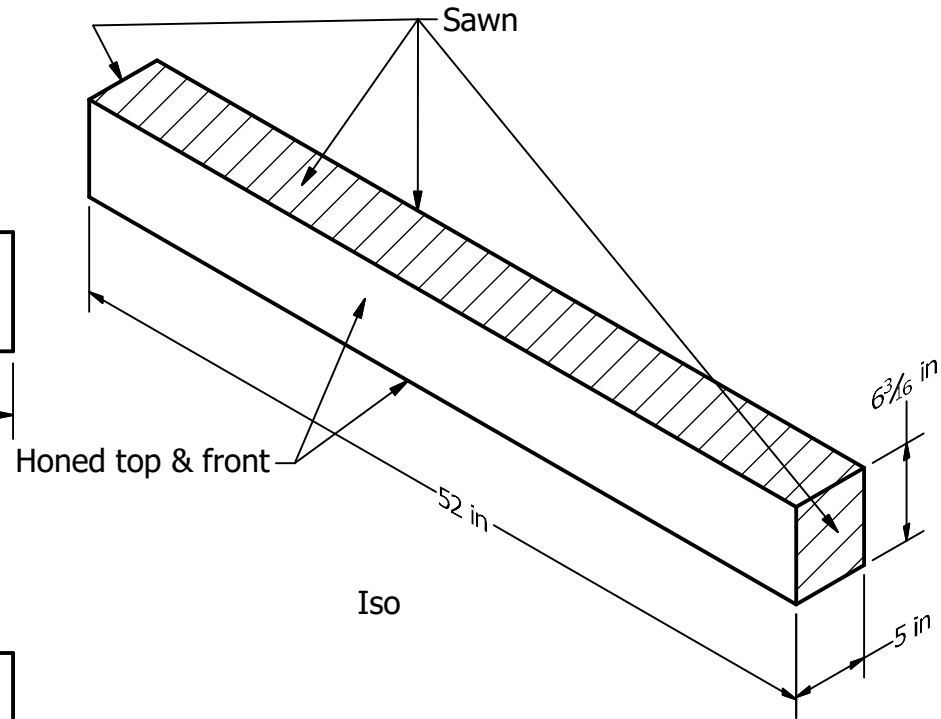

Iso

Verify all quantities, finishes, and measurements prior to production


| | | | | | | |
|----------------|------------|---|------------------|------------------------|----------|--|
| DRAWN awelt | 8/16/2022 |  820 WILLOW STREET MANKATO, MN 56001 507-508-0684 | APPROVAL | | | |
| CUBES | 0.935 ft^3 | | NAME: | | | |
| FINISH | Honed | | DATE: | | | |
| CUT | Fleuri Top | | PACKAGING NOTES: | | | |
| STONE | ILCO Grey | | | | | |
| KEY | Q | JOB NAME Rice St. | | | | |
| QTY | 2 | SIZE A4 | | DWG NO Rice_St_full | REV 1 | |
| TOLERANCE | ±1/16" | SCALE 1 / 10 | | SHEET 23 OF 31 | | |




X 100




X 10

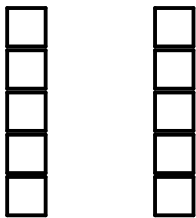


X 1

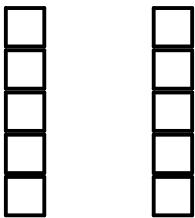



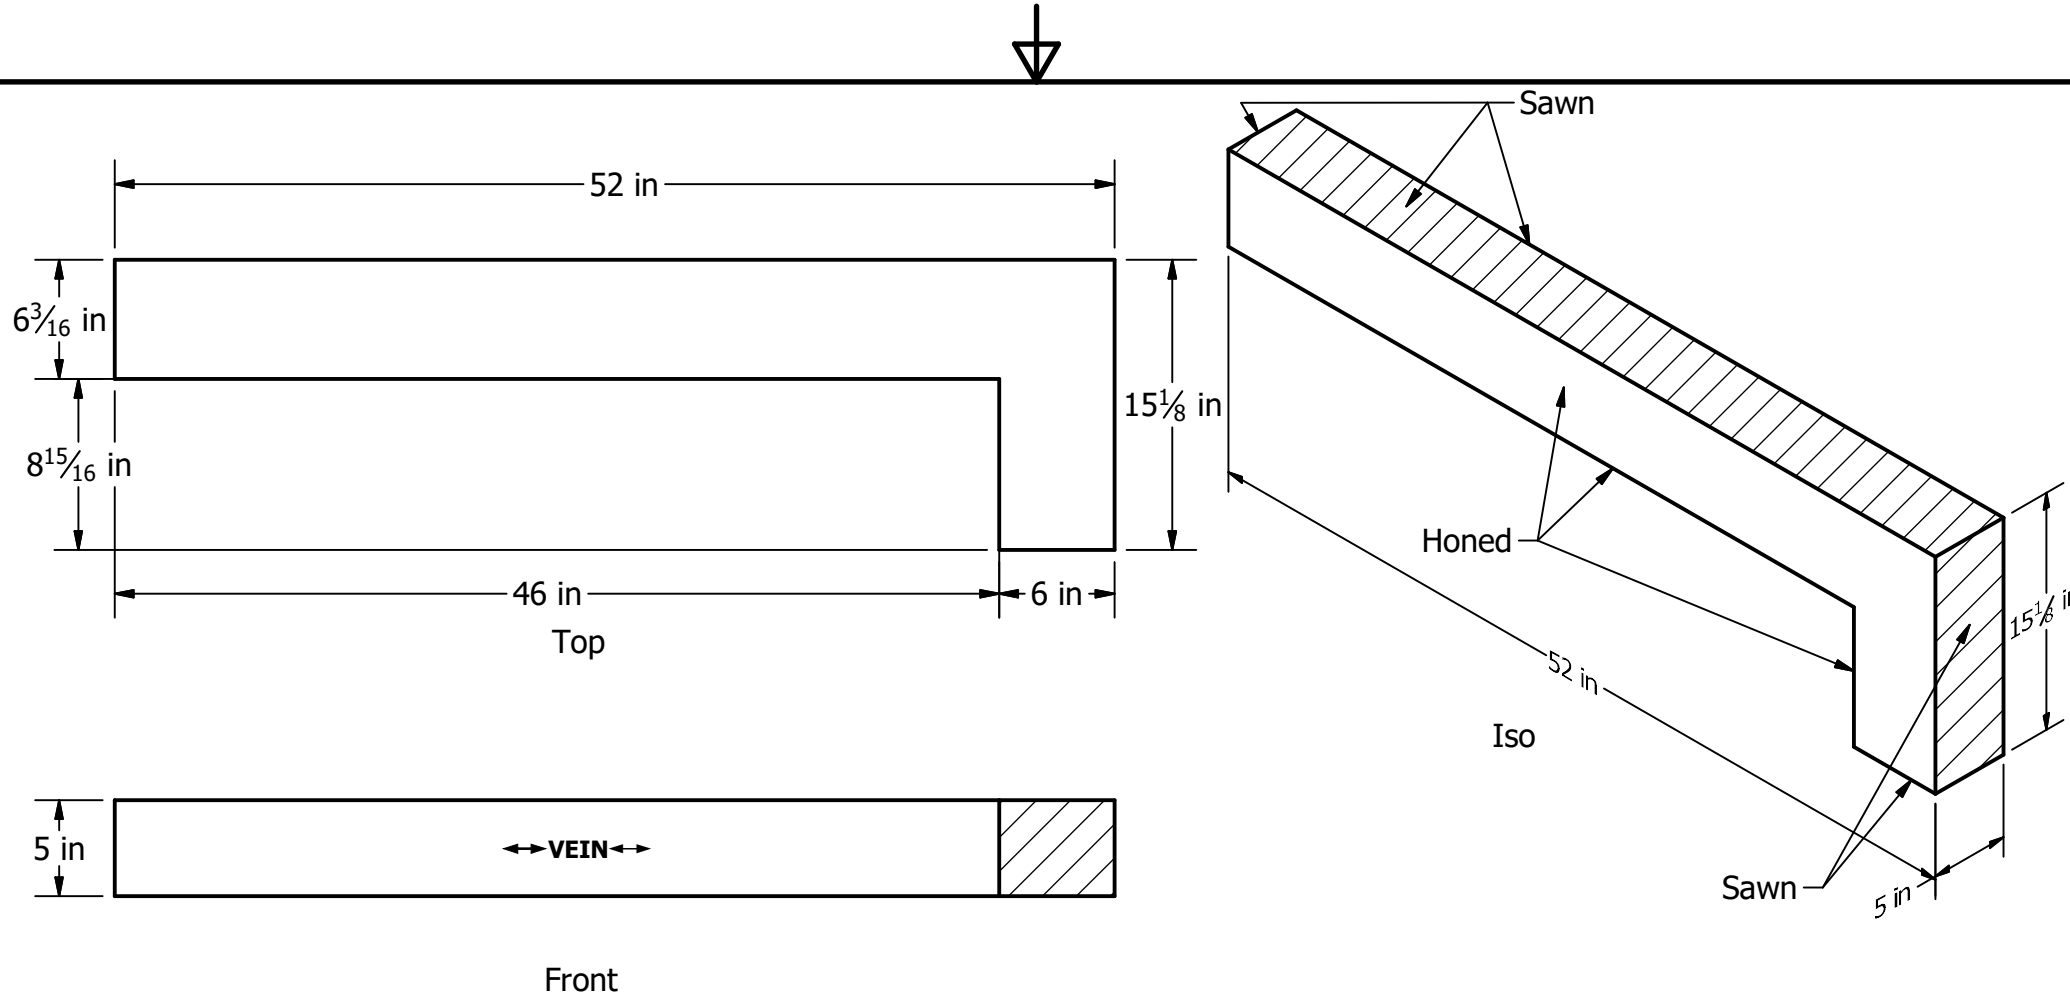


Verify all quantities, finishes, and measurements prior to production


| | | | | | | | | | | | | | | | |
|--|--|--|----------------|--|------------|-----------|---|-----------|------------------|----------|--|--------------|--|----------------|--|
| | | | DRAWN awelt | | 8/16/2022 | | <div> 820 WILLOW STREET MANKATO, MN 56001 507-508-0684</div> | | APPROVAL | | | | | | |
| | | | CUBES | | 1.090 ft^3 | | | | NAME: | | | | | | |
| | | | FINISH | | Honed | | | | DATE: | | | | | | |
| | | | CUT | | Fleuri Top | | | | PACKAGING NOTES: | | | | | | |
| X 100 | | X 10 | | X 1 | | | | JOB NAME | | Rice St. | | | | | |
| <div><div></div><div></div><div></div><div></div><div></div></div> | | <div><div></div><div></div><div></div><div></div><div></div></div> | | <div><div></div><div></div><div></div><div></div><div></div></div> | | STONE | | ILCO Grey | | SIZE | | DWG NO | | REV | |
| | | | | | | KEY | | R | | A4 | | Rice_St_full | | 1 | |
| | | | | | | QTY | | 2 | | SCALE | | 1 / 10 | | SHEET 24 OF 31 | |
| | | | | | | TOLERANCE | | ±1/16" | | | | | | | |



| Lug sills | | | | | |
|-----------|-----|---------|---------|---------------------|--|
| Key | Qty | Dim A | Dim B | Ft ³ /EA | Location |
| S | 16 | 42-1/2" | 36-1/2" | .738 | L1,L2,L3,L4,L5,L6,L7,L8,U2,U3,U4,U5,U24,U25,U26,U27 |
| T | 14 | 34-1/2" | 28-1/2" | .600 | L9,L10,L11,L12,M9,M10,M11,M16,M17,M18,U8,U9,U20,U21 |
| U | 8 | 36" | 30" | .625 | M12,M13,M14,M15,M7,M8,M19,M20 |
| V | 20 | 42" | 36" | .730 | U10,U11,U12,U17,U18,U19,U6,U7,U22,U23,M2,M3,M4,M5, M6,M21,M22,M23,M24,M25 |
| W | 4 | 38" | 32" | .660 | U13,U14,U15,U16 |
| X | 4 | 30-1/2" | 24-1/2" | .530 | M1,M26,U1,U28 |
| | | | | | |

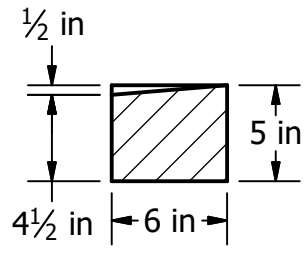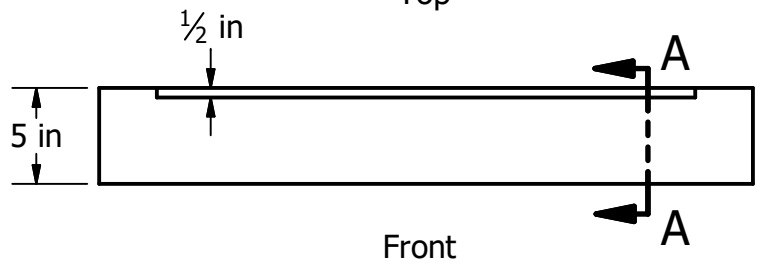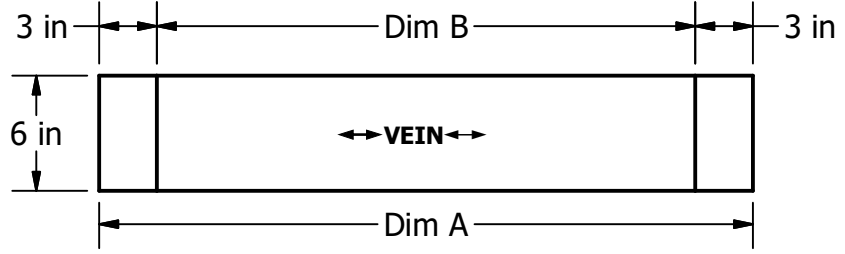


SECTION A-A

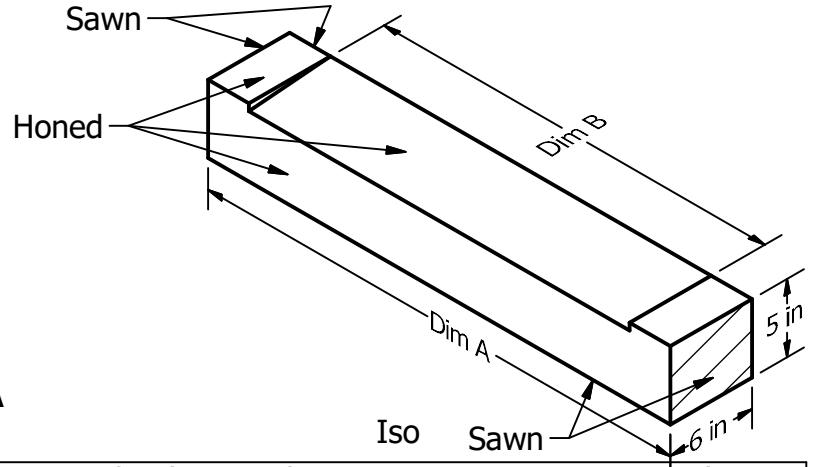

Verify all quantities, finishes, and measurements prior to production


| X 100 | X 10 | X 1 |
|-------|------|-----|
| | | |

| | | | | | |
|----------------|---|---|------------------------|-------------------|----------|
| DRAWN awelt | 8/16/2022 | <div><p>820 WILLOW STREET MANKATO, MN 56001 507-508-0684</p></div> | | APPROVAL NAME: | |
| CUBES | 0.566 ft^3 | | | DATE: | |
| FINISH | Honed | | | PACKAGING NOTES: | |
| CUT | Fleuri front | | | | |
| STONE | ILCO Grey | JOB NAME Rice St. | | | |
| KEY |  | SIZE A4 | DWG NO Rice_St_full | | REV 1 |
| QTY |  | SCALE 1 / 10 | | SHEET 25 OF 31 | |
| TOLERANCE | ±1/16" | | | | |







| Lug headers | | | | | |
|-------------|-----|---------|---------|---------------------|------------------------------|
| Key | Qty | Dim A | Dim B | Ft ³ /EA | Location |
| Y | 8 | 40-1/2" | 28-1/2" | .930 | L9,L10,L11,L12,U8,U9,U20,U21 |
| Z | 2 | 44-1/4" | 31-3/4" | 1.537 | S1, S2 |
| | | | | | |

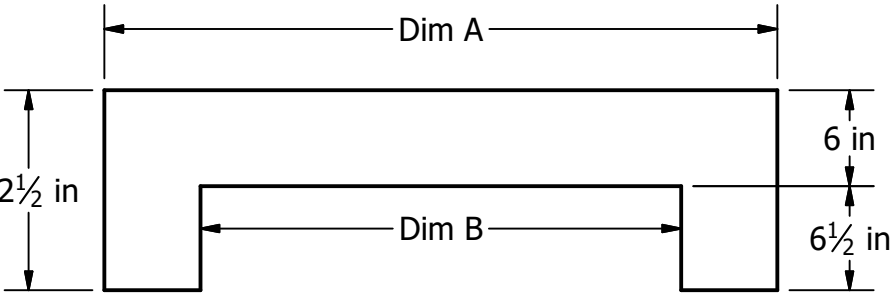

Top

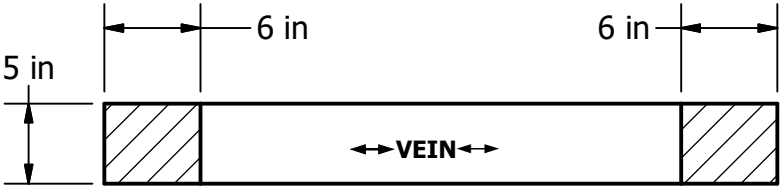

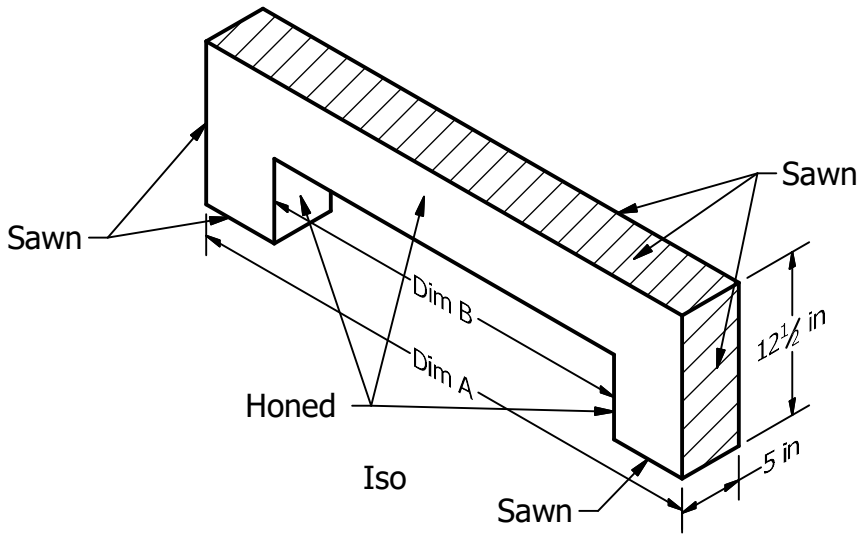


Front



Verify all quantities, finishes, and measurements prior to production


| X 100 | | X 10 | | X 1 | |
|-------|--|------|--|-----|--|
| | | | | | |

| | | | | | | | |
|----------------|--|---|--|---|------------------------|--|----------------|
| DRAWN awelt | | 8/16/2022 | | <div><p>820 WILLOW STREET MANKATO, MN 56001 507-508-0684</p></div> | APPROVAL | | |
| CUBES | | 0.955 ft^3 | | | NAME: | | |
| FINISH | | Honed | | | DATE: | | |
| CUT | | Fleuri top | | | PACKAGING NOTES: | | |
| STONE | | ILCO Grey | | | | | |
| KEY | |  | | JOB NAME Rice St. | | | |
| QTY | |  | | SIZE A4 | DWG NO Rice_St_full | | REV 1 |
| TOLERANCE | | ±1/16" | | SCALE 1 / 12 | | | SHEET 26 of 31 |







| Lug header blanks | | | | |
|-------------------|-----|-------|---------------------|-------------------------|
| Key | Qty | Dim A | Ft ³ /EA | Location |
| AA | 4 | 42" | 1.520 | M7,M8,M19,M20 |
| AB | 6 | 48" | 1.736 | U10,U11,U12,U17,U18,U19 |
| AC | 4 | 44" | 1.591 | U13,U14,U15,U16 |
| AD | 4 | 48" | 1.736 | U6,U7,U22,U23 |

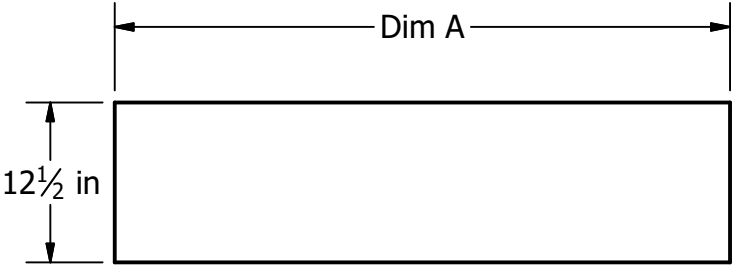

Top

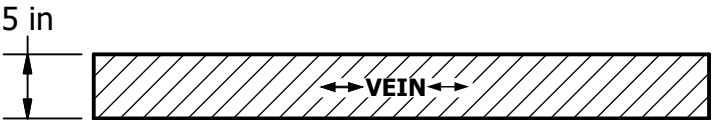



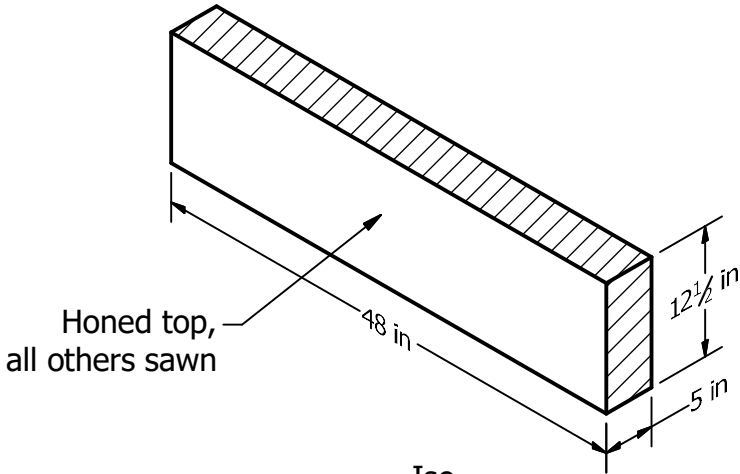
























Front



Iso

Verify all quantities, finishes, and measurements prior to production



| X 100 | | X 10 | | X 1 | |
|---|---|---|---|---|---|
|  |  |  |  |  |  |
|  |  |  |  |  |  |
|  |  |  |  |  |  |
|  |  |  |  |  |  |

| | | | | | |
|----------------|---|---|------------------------|------------------|----------|
| DRAWN awelt | 8/16/2022 |  820 WILLOW STREET MANKATO, MN 56001 507-508-0684 | | APPROVAL | |
| CUBES | 1.736 ft^3 | | | NAME: | |
| FINISH | Honed | | | DATE: | |
| CUT | Fleuri top | | | PACKAGING NOTES: | |
| STONE | ILCO Grey | | | | |
| KEY |  | JOB NAME Rice St. | | | |
| QTY |  | SIZE A4 | DWG NO Rice_St_full | | REV 1 |
| TOLERANCE | ±1/16" | SCALE 1 / 15 | SHEET 27 OF 31 | | |







| Arched header band | | | | | | |
|--------------------|-----|---------|---------|----------|---------------------|----------------|
| Key | Qty | Dim A | Dim B | Rad A | Ft ³ /EA | Location |
| AE | 4 | 60 | 36 | 43-3/8" | 2.623 | M2, M25,M4,M23 |
| AF | 4 | 84 | 36 | 43-3/8" | 3.676 | M3,M24,M5,M22 |
| AG | 2 | 72 | 36 | 43-3/8" | 3.151 | M6, M21 |
| AH | 2 | 30-1/2" | 24-1/2" | 21-5/16" | 1.335 | M1, M26 |

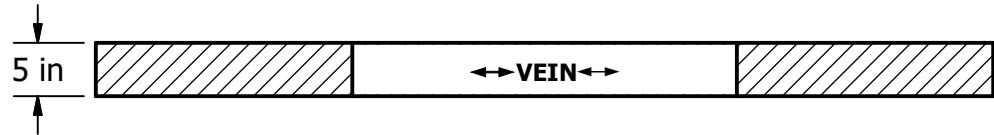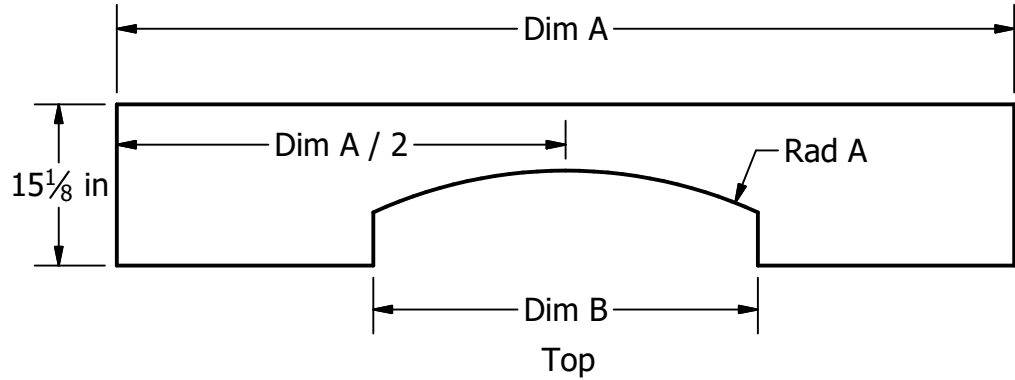

Front

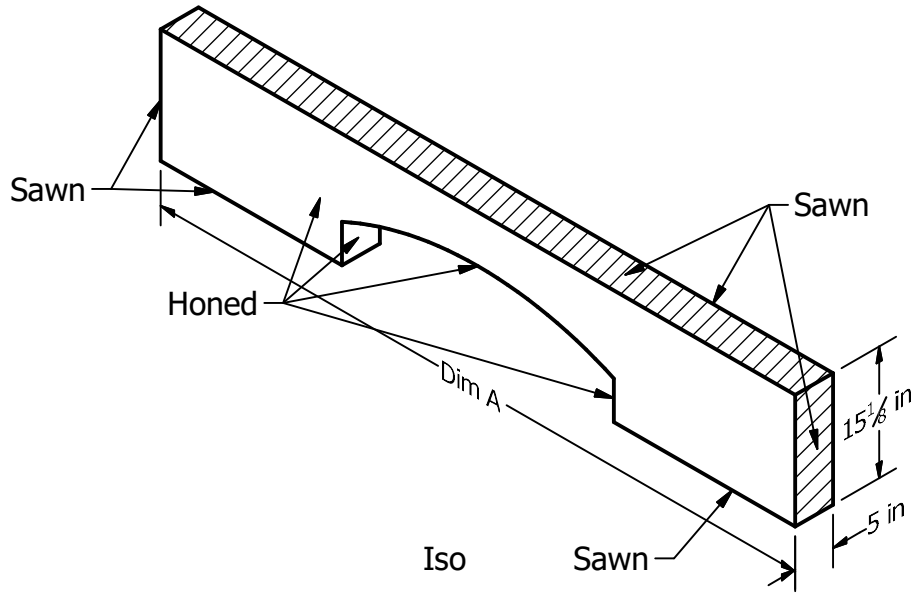


Verify all quantities, finishes, and measurements prior to production

| | | | | | | | | |
|--|--|--|----------------|------------------------|--|--------|------------------|-----|
| Front | | | DRAWN awelt | 8/16/2022 | <div> 820 WILLOW STREET MANKATO, MN 56001 507-508-0684</div> | | APPROVAL | |
| | | | CUBES | 2.881 ft^3 | | | NAME: | |
| | | | FINISH | Honed | | | DATE: | |
| | | | CUT | Fleuri top | | | PACKAGING NOTES: | |
| X 100 | X 10 | X 1 | STONE | ILCO Grey | JOB NAME Rice St. | | | |
| <div><div></div><div></div><div></div><div></div><div></div></div> | <div><div></div><div></div><div></div><div></div><div></div></div> | <div><div></div><div></div><div></div><div></div><div></div></div> | KEY | <div><div></div></div> | SIZE | | DWG NO | REV |
| | | | QTY | <div><div></div></div> | A4 | | Rice_St_full | 1 |
| | | | TOLERANCE | ±1/16" | SCALE | 1 / 18 | SHEET 28 OF 31 | |






| Notched header band | | | | | |
|---------------------|-----|-------|-------|---------------------|----------|
| Key | Qty | Dim A | Dim B | Ft ³ /EA | Location |
| AI | 2 | 60" | 30" | 2.626 | M7, M20 |
| AJ | 2 | 48" | 30" | 2.101 | M8, M19 |
| | | | | | |

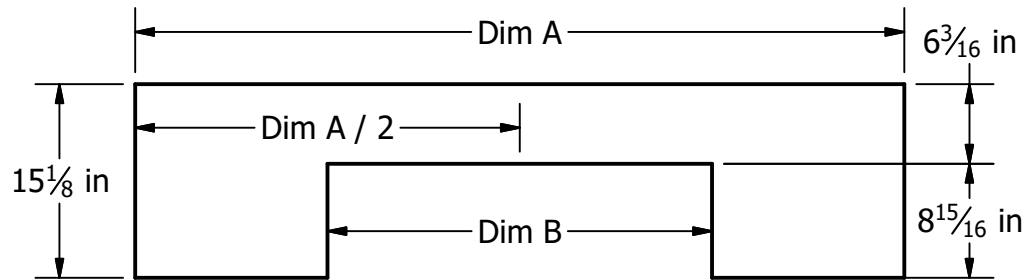

Top



Front

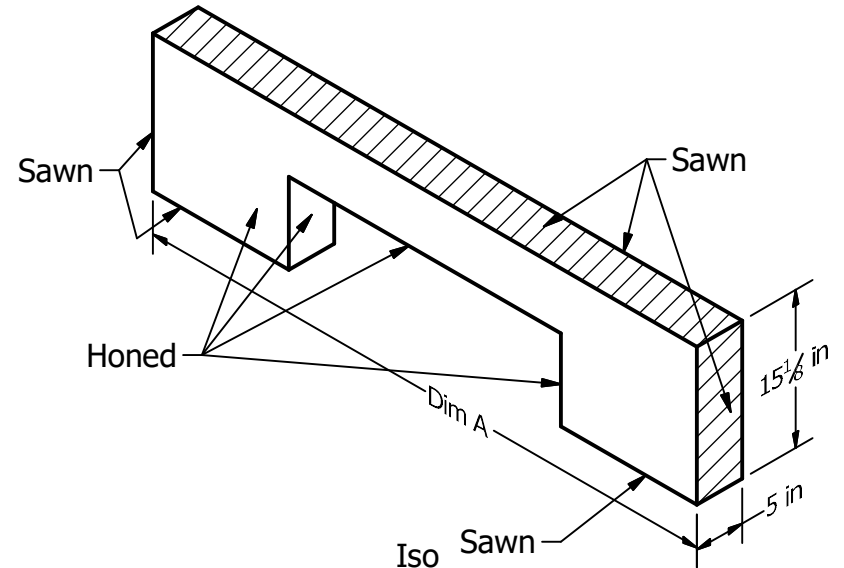

Verify all quantities, finishes, and measurements prior to production

| | | | | | | |
|------------------|---|---|------------------|------------------------|----------|--|
| DRAWN awelt | 8/16/2022 |  820 WILLOW STREET MANKATO, MN 56001 507-508-0684 | APPROVAL | | | |
| CUBES | 1.852 ft^3 | | NAME: | | | |
| FINISH | Honed | | DATE: | | | |
| CUT | Fleuri top | | PACKAGING NOTES: | | | |
| STONE | ILCO Grey | | | | | |
| KEY |  | JOB NAME Rice St. | | | | |
| QTY |  | SIZE A4 | | DWG NO Rice_St_full | REV 1 | |
| TOLERANCE ±1/16" | | SCALE 1 / 15 | | SHEET 29 OF 31 | | |

JOB NAME

Rice St.

SIZE

A4

SCALE

1 / 15

DWG NO

Rice_St_full

REV



1

SHEET 29 OF 31







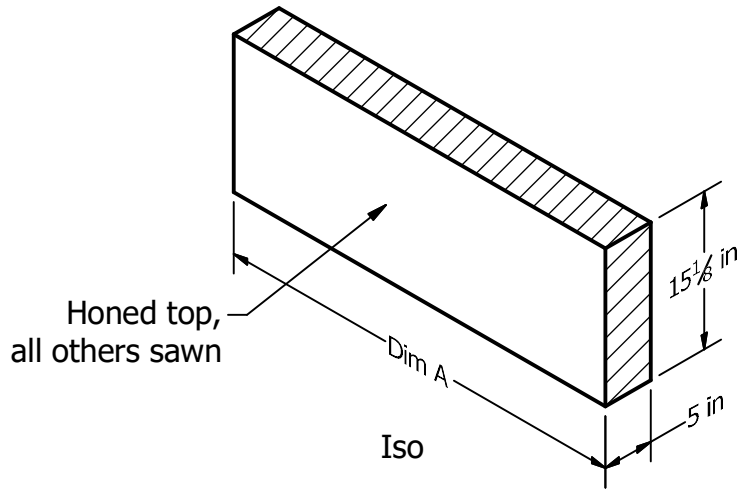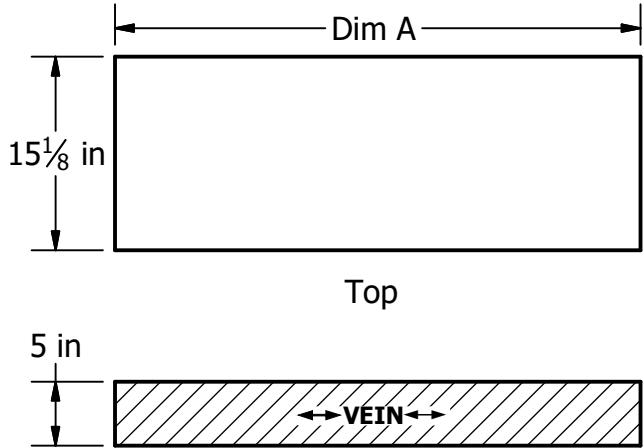






























| Straight header | | | | |
|-----------------|-----|---------|---------------------|--------------------------------|
| Key | Qty | Dim A | Ft ³ /EA | Location |
| AK | 9 | 36" | 1.576 | Straight band, M12,M13,M14,M15 |
| AL | 4 | 41" | 1.794 | Straight band |
| AM | 6 | 60" | 2.626 | Straight band |
| AN | 2 | 72" | 3.151 | Straight band |
| AO | 2 | 48" | 2.100 | Straight band |
| AP | 6 | 34-1/2" | 1.510 | M9,M10,M11,M16,M17,M18 |
| | | | | |




Verify all quantities, finishes, and measurements prior to production


| | | | | | | | |
|----------------|--|---|--|---|------------------------|------------------|----------|
| DRAWN awelt | | 8/16/2022 | | <div><p>820 WILLOW STREET MANKATO, MN 56001 507-508-0684</p></div> | | APPROVAL | |
| CUBES | | 1.794 ft^3 | | | | NAME: | |
| FINISH | | Honed | | | | DATE: | |
| CUT | | Fleuri top | | | | PACKAGING NOTES: | |
| STONE | | ILCO Grey | | | | | |
| KEY | |  | | JOB NAME Rice St. | | | |
| QTY | |  | | SIZE A4 | DWG NO Rice_St_full | | REV 1 |
| TOLERANCE | | ±1/16" | | SCALE 1 / 15 | SHEET 30 OF 31 | | |




| X 100 | | X 10 | | X 1 | |
|---|---|---|---|---|---|
|  |  |  |  |  |  |
|  |  |  |  |  |  |
|  |  |  |  |  |  |
|  |  |  |  |  |  |
|  |  |  |  |  |  |

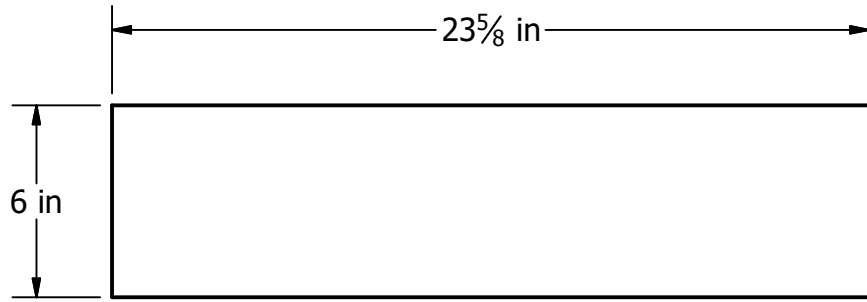

Top

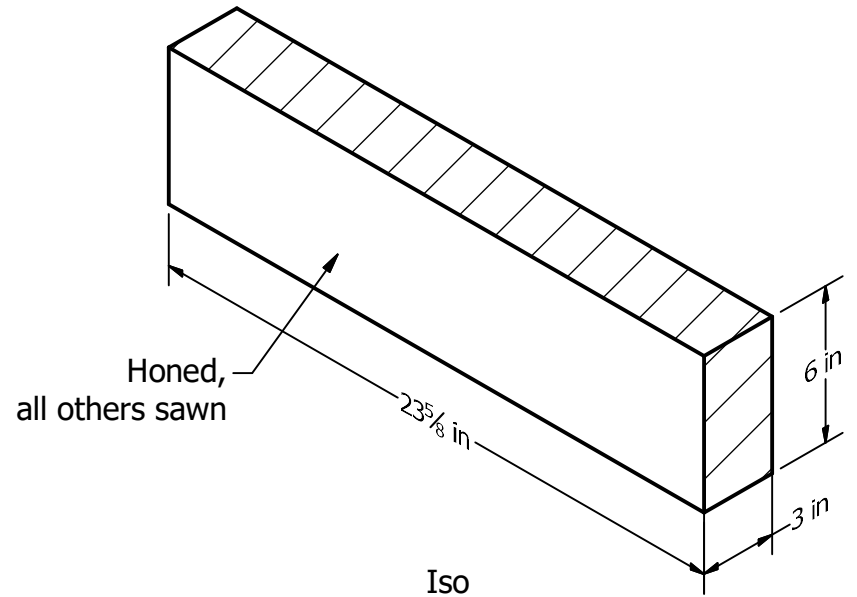


Iso

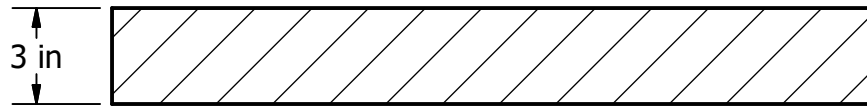

Front

Verify all quantities, finishes, and measurements prior to production

| | | | | | | | | | | | | | | | | | | | | | |
|--|--|--|----------------|--|------------|-----------|--|-------------------|------------------|----------|--|-------|--|--------|--|--------------|--|-------|--|---|--|
| | | | DRAWN awelt | | 8/16/2022 | | <div></div> <div>820 WILLOW STREET MANKATO, MN 56001 507-508-0684</div> | | APPROVAL | | | | | | | | | | | | |
| | | | CUBES | | 0.246 ft^3 | | | | NAME: | | | | | | | | | | | | |
| | | | FINISH | | Honed | | | | DATE: | | | | | | | | | | | | |
| | | | CUT | | Fleuri Top | | | | PACKAGING NOTES: | | | | | | | | | | | | |
| X 100 | | X 10 | | X 1 | | | | JOB NAME | | | | | | | | | | | | | |
| <div><div></div><div></div><div></div><div></div><div></div></div> | | <div><div></div><div></div><div></div><div></div><div></div></div> | | <div><div></div><div></div><div></div><div></div><div></div></div> | | STONE | | Superior Northern | | Rice St. | | | | | | | | | | | |
| | | | | | | KEY | | AQ | | SIZE | | A4 | | DWG NO | | Rice_St_full | | REV | | 1 | |
| | | | | | | QTY | | 30 | | SCALE | | 1 / 6 | | | | SHEET 31 | | OF 31 | | | |
| | | | | | | TOLERANCE | | ±1/16" | | | | | | | | | | | | | |

